


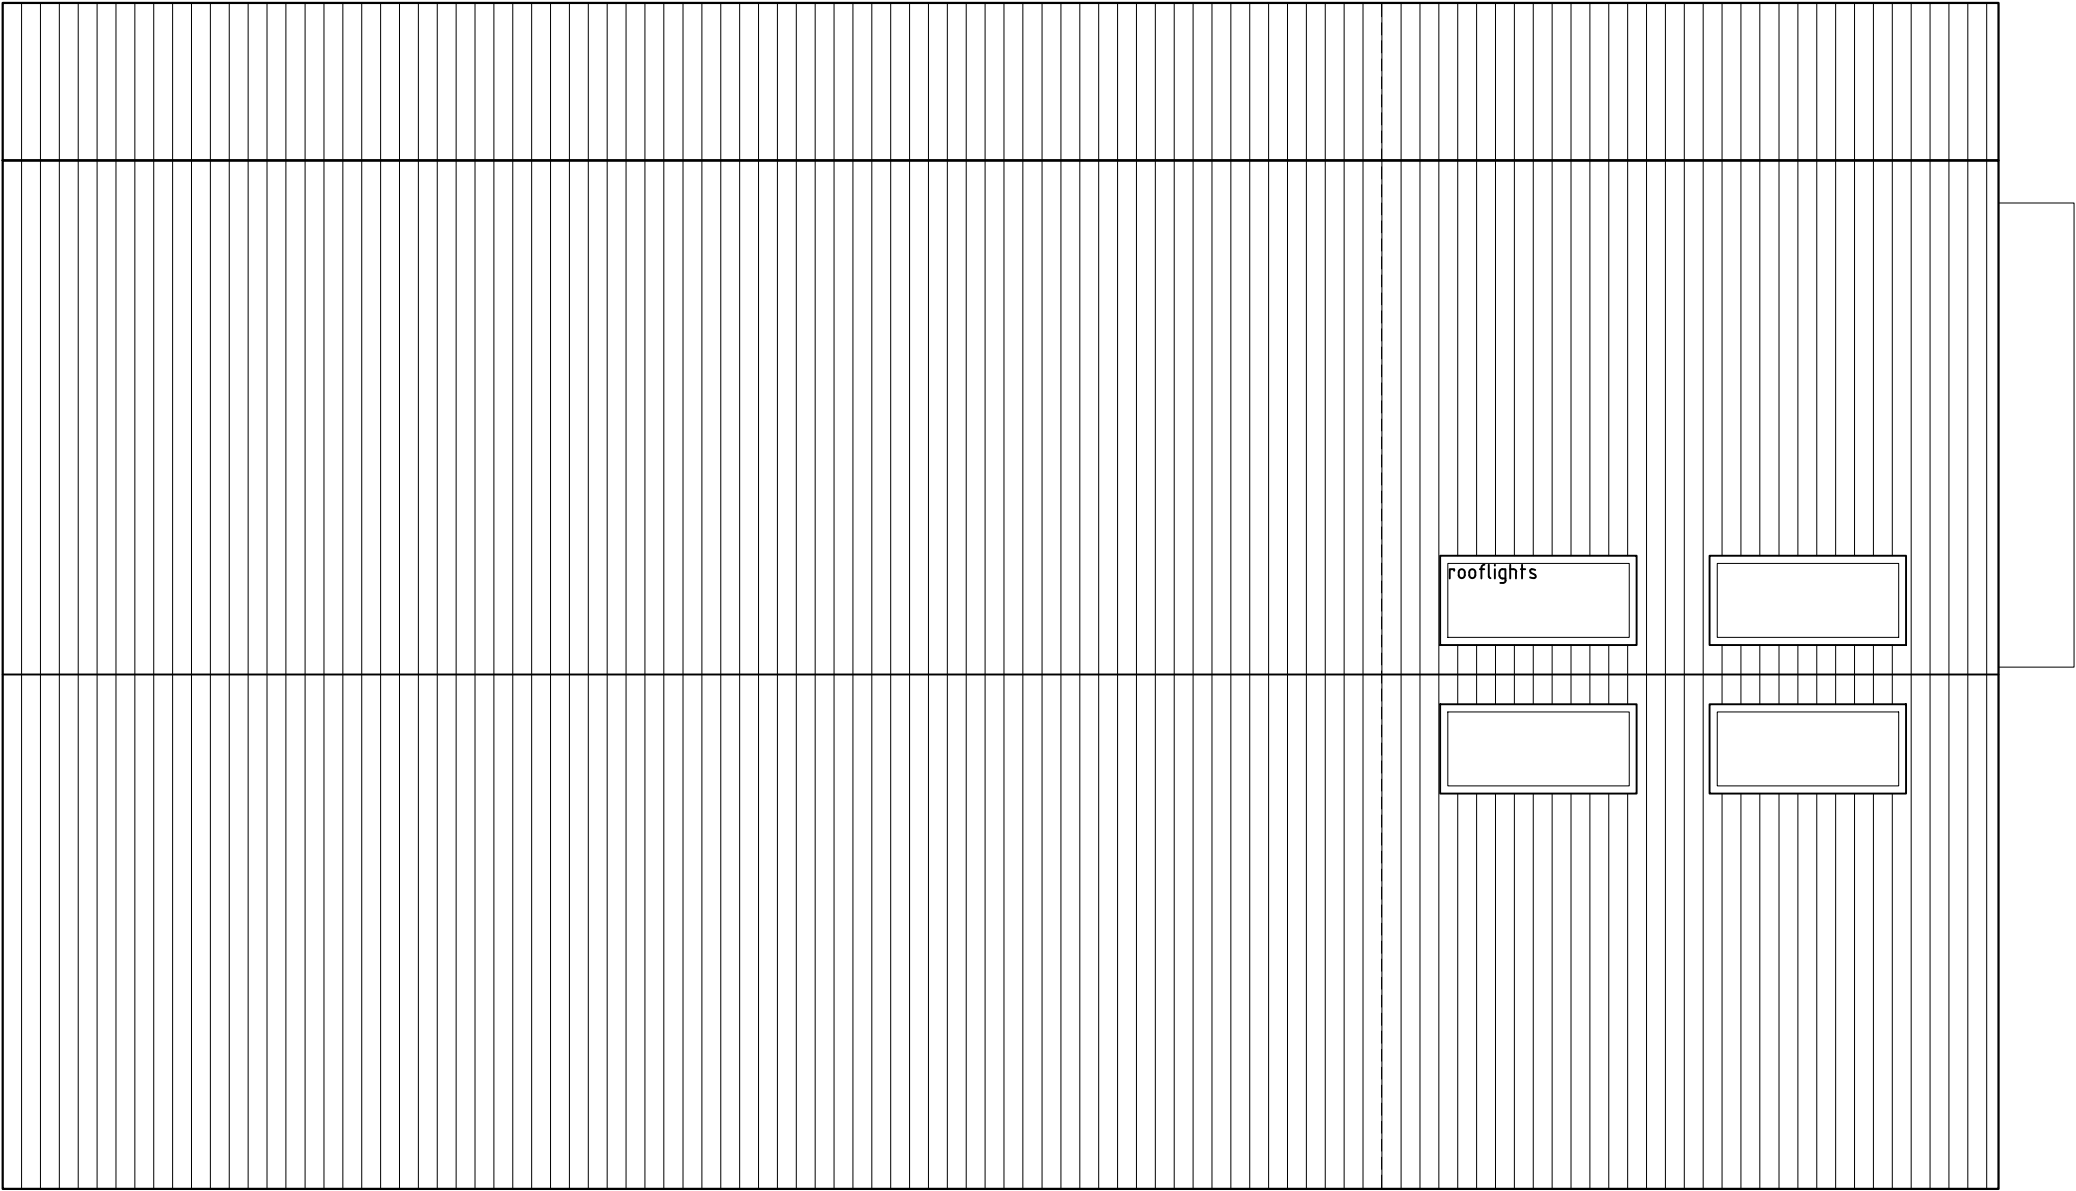

ROOF: PROPOSED
1:100

