



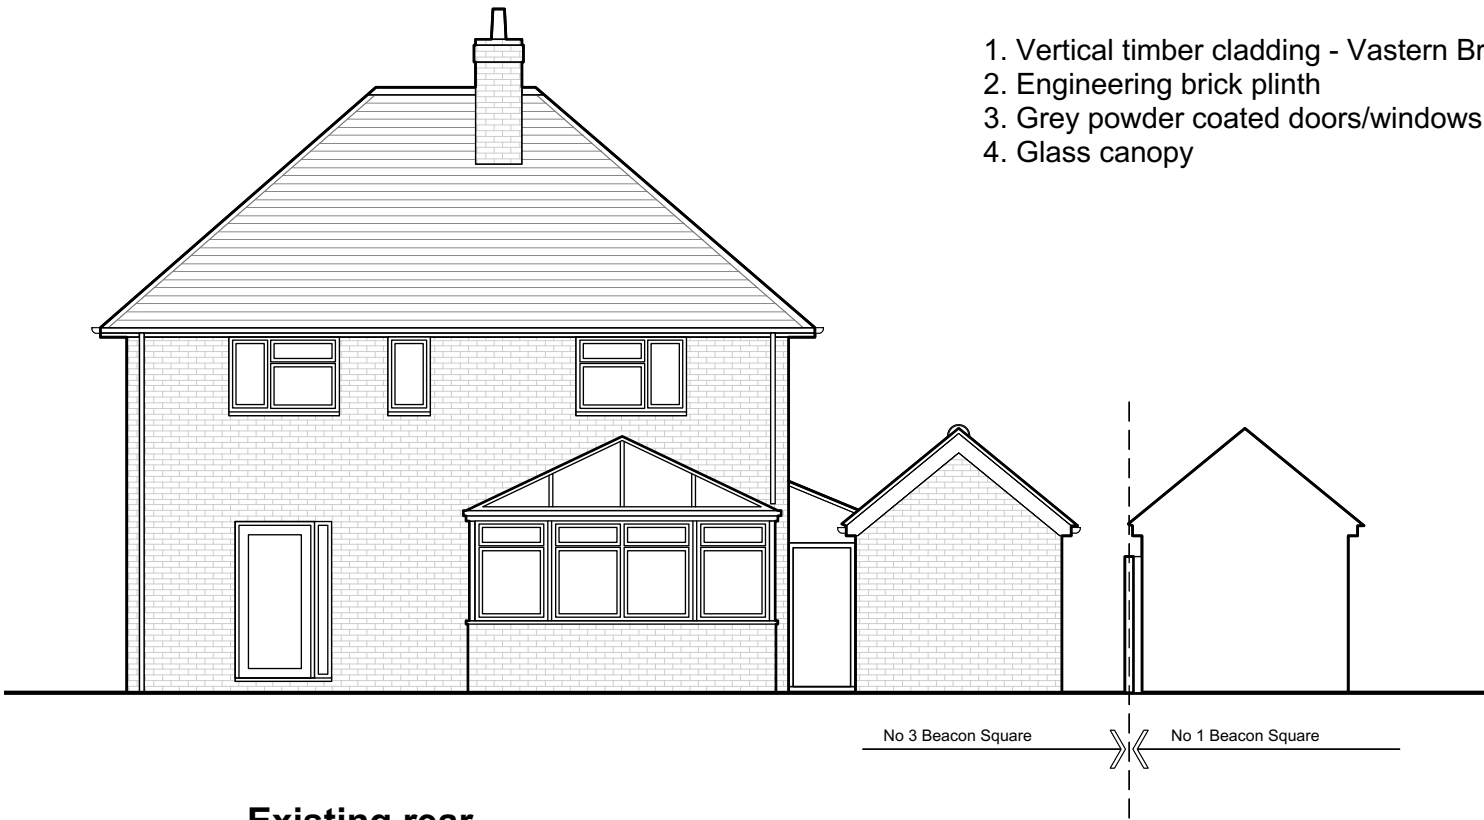

Existing rear
(south) elevation

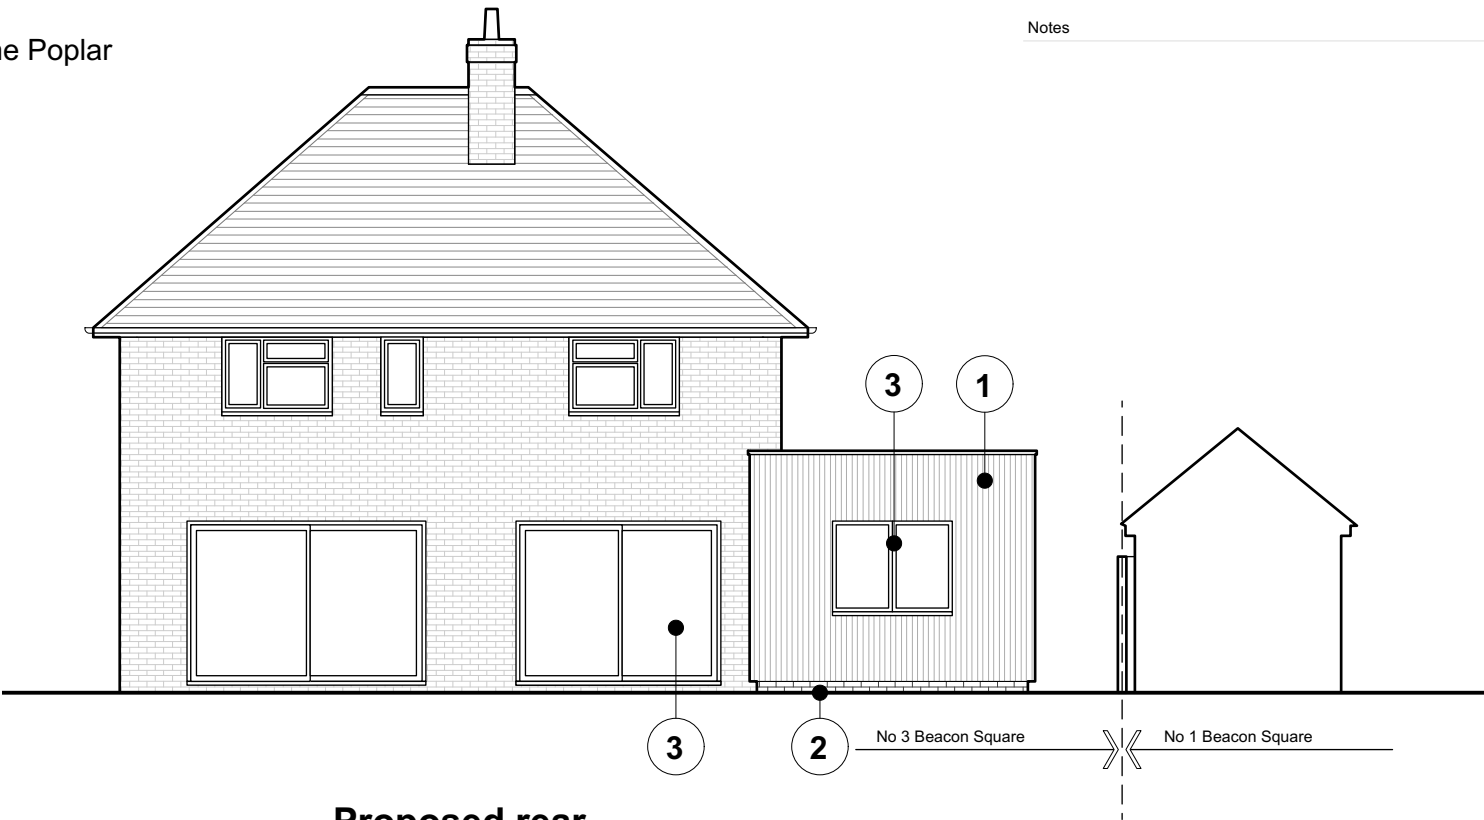

Proposed rear
(south) elevation



Existing side
(west) elevation



Proposed side
(west) elevation