

Key



AFFORDABLE TRANSFER BOUNDARY

DO NOT SCALE
All dimensions to be checked on site and Architect to be notified of any discrepancies prior to commencement

DESIGNER'S RISK ASSESSMENT

Construction Design and Management Regulations 2015

RESIDUAL RISKS:

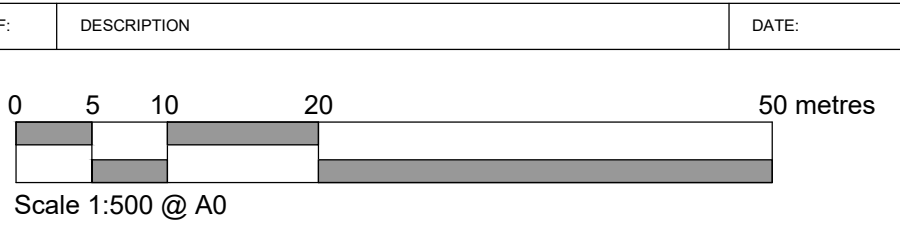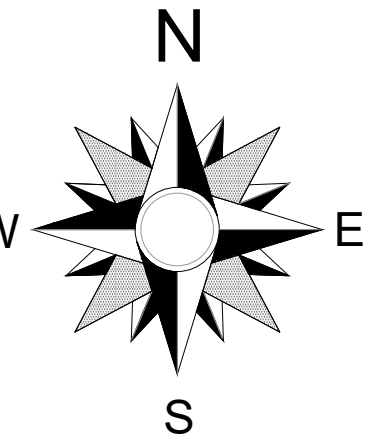

D2	10/03/20	Updated to correspond with latest layout SL-01 P14.KT	CHECKED
REVISION	DATE	DESCRIPTION	



ARCHITECTURE | MASTERPLANNING | URBAN DESIGN

IDPartnership Northern, St Jude's, Barker Street, Shieldfield, Newcastle upon Tyne, NE2 1AS
T: +44 (0)191 261 4442 | W: idpartnership.com | E: info@idpartnership-northern.com

PROJECT CLIENT:
Sinah Lane, Hayling Island
for BDW Southampton

DRAWING TITLE
Affordable Transfer Plan

PROJECT ARCHITECT: KD	PROJECT NO: N81:2517	DRAWING REVISION: D2
DRAWN BY: KT	DRAWING NO: PL-15	
CHECKED: IDP	DRAWING STATUS: PLANNING	
SCALE: 1:500 @ A0		
DATE: 11.10.21		

COPYRIGHT : IDPartnership Northern