
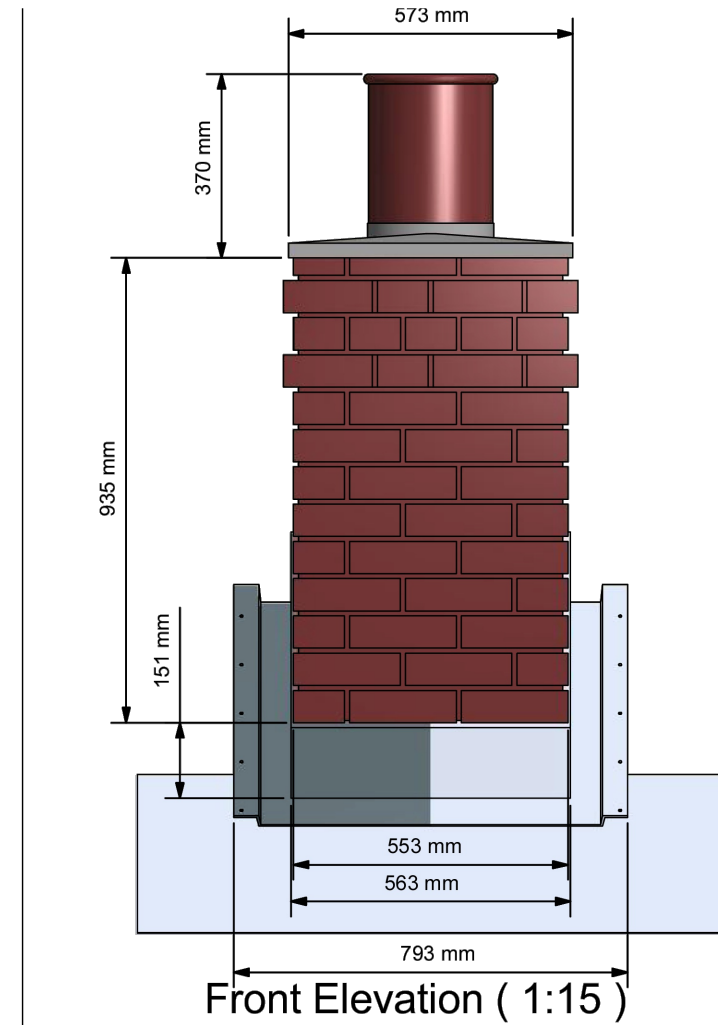
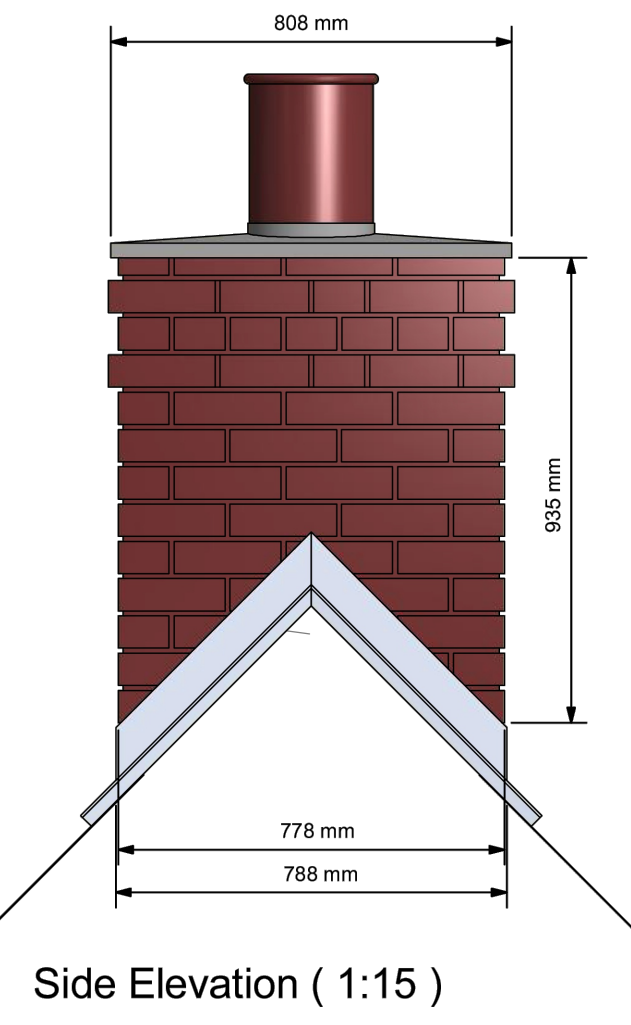


KEY

● Indicates Chimney Locations

CHIMNEY DETAIL (NOT TO SCALE)

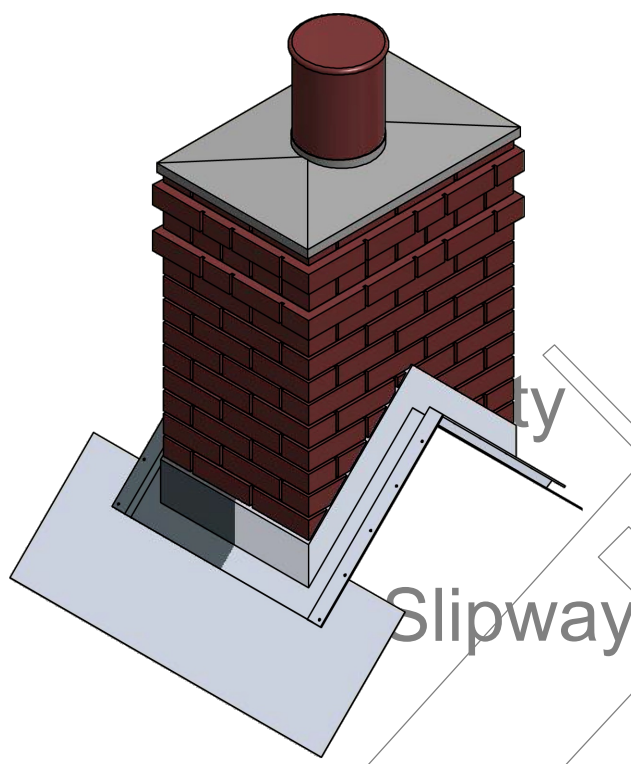

Slipway

Slipway

Jetty

NORTH SHORE ROAD

NORTH SHORE ROAD

rights reserved. Licence number 1000224

10a
10

2
32

2
El Sub Sta

5.8m

TCB

61

SINAH LANE

10

Car Park

Theatre

FURNISS WAY

Drain

Path

SUDS ATTENUATION


DO NOT SCALE
All dimensions to be checked on site and Architect to be notified of any discrepancies prior to commencement

DESIGNER'S RISK ASSESSMENT

Contributor (Design and Management) Regulations 2015

RESIDUAL RISKS:

REF.	DESCRIPTION	DATE:		
0	5	10	20	50 metres
Scale 1:500 @ A0				

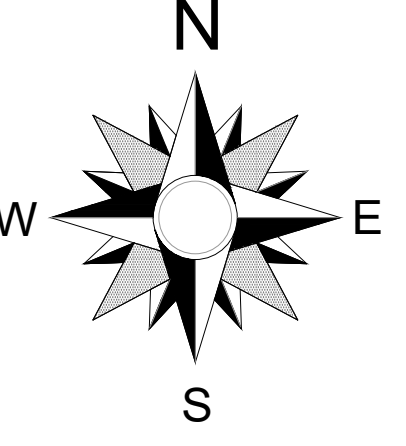

P14	19/03/20	Updated to correspond with latest layout SL-01 P14 KT
P13	15/01/20	Updated to correspond with latest layout SL-01 DSK KT
P12	21/05/21	Updated in line with latest site layout PL-02 P12 MF
P11	20/11/20	Updated to correspond with latest layout SL-01 P12 KT
P10	13/05/20	Updated to correspond with latest layout SL-01 P10 KT
P9	23/04/20	Updated to correspond with latest layout SL-01 P9 KT
P8	17/04/20	Updated to correspond with latest layout SL-01 P8 KT
P7	04/03/20	Updated to correspond with latest layout SL-01 P7 KT
P6	18/12/19	Updated to correspond with latest layout SL-01 P6 KT
P5	13/12/19	Updated to correspond with latest layout SL-01 P5 KT
P4	20/11/19	Updated to correspond with latest layout SL-01 P4 KT
P3	11/09/19	Updated to correspond with latest layout SL-01 P3 KT
P2	16/07/19	Updated to correspond with latest layout SL-01 P2 KT
P1	28/06/19	Updated to correspond with latest layout SL-01 P1. Issued for planning KT
D3	27/06/19	Updated to correspond with latest layout SL-01 D17 KT
D2	26/06/19	Updated to correspond with latest layout SL-01 D16 KT
D1	25/06/19	First issue KT



ARCHITECTURE | MASTERPLANNING | URBAN DESIGN

IDPartnership Northern, St Jude's, Barker Street, Shieldfield, Newcastle upon Tyne, NE2 1AS
T: +44 (0)191 261 4442 | W: idpartnership.com | E: info@idpartnership-northern.com

PROJECT CLIENT
Sinah Lane, Hayling Island
for BDW Southampton

DRAWING TITLE
Chimney Location Plan

PROJECT NO.	KT	PROJECT NO.	N81:2517	DRAWING NO.	PL-10	P14
DRAWN BY	IDP	CHECKED	IDP	SCALE	1:500 @ A0	DRAWING STATUS
DATE	June 2019					PLANNING

COPYRIGHT : IDPartnership Northern