


Key

- PHASE 1
10 Units
Plots 1-5, 191-195
- PHASE 2
72 Units
Plots 6-9, 123-190
- PHASE 3
32 Units
Plots 10-37, 119-122
- PHASE 4
76 Units
Plots 38-71, 77-118
- PHASE 5
5 Units
Plots 72-76

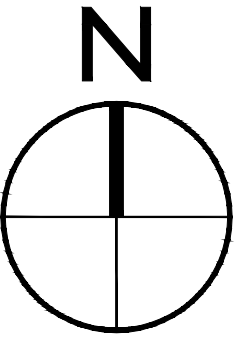


DO NOT SCALE
All dimensions to be checked on site and Architect to be notified of any discrepancies prior to commencement

DESIGNER'S RISK ASSESSMENT

Consultation: Design and Management Regulations 2015

RESIDUAL RISKS:

REF	DESCRIPTION	DATE
-----	-------------	------

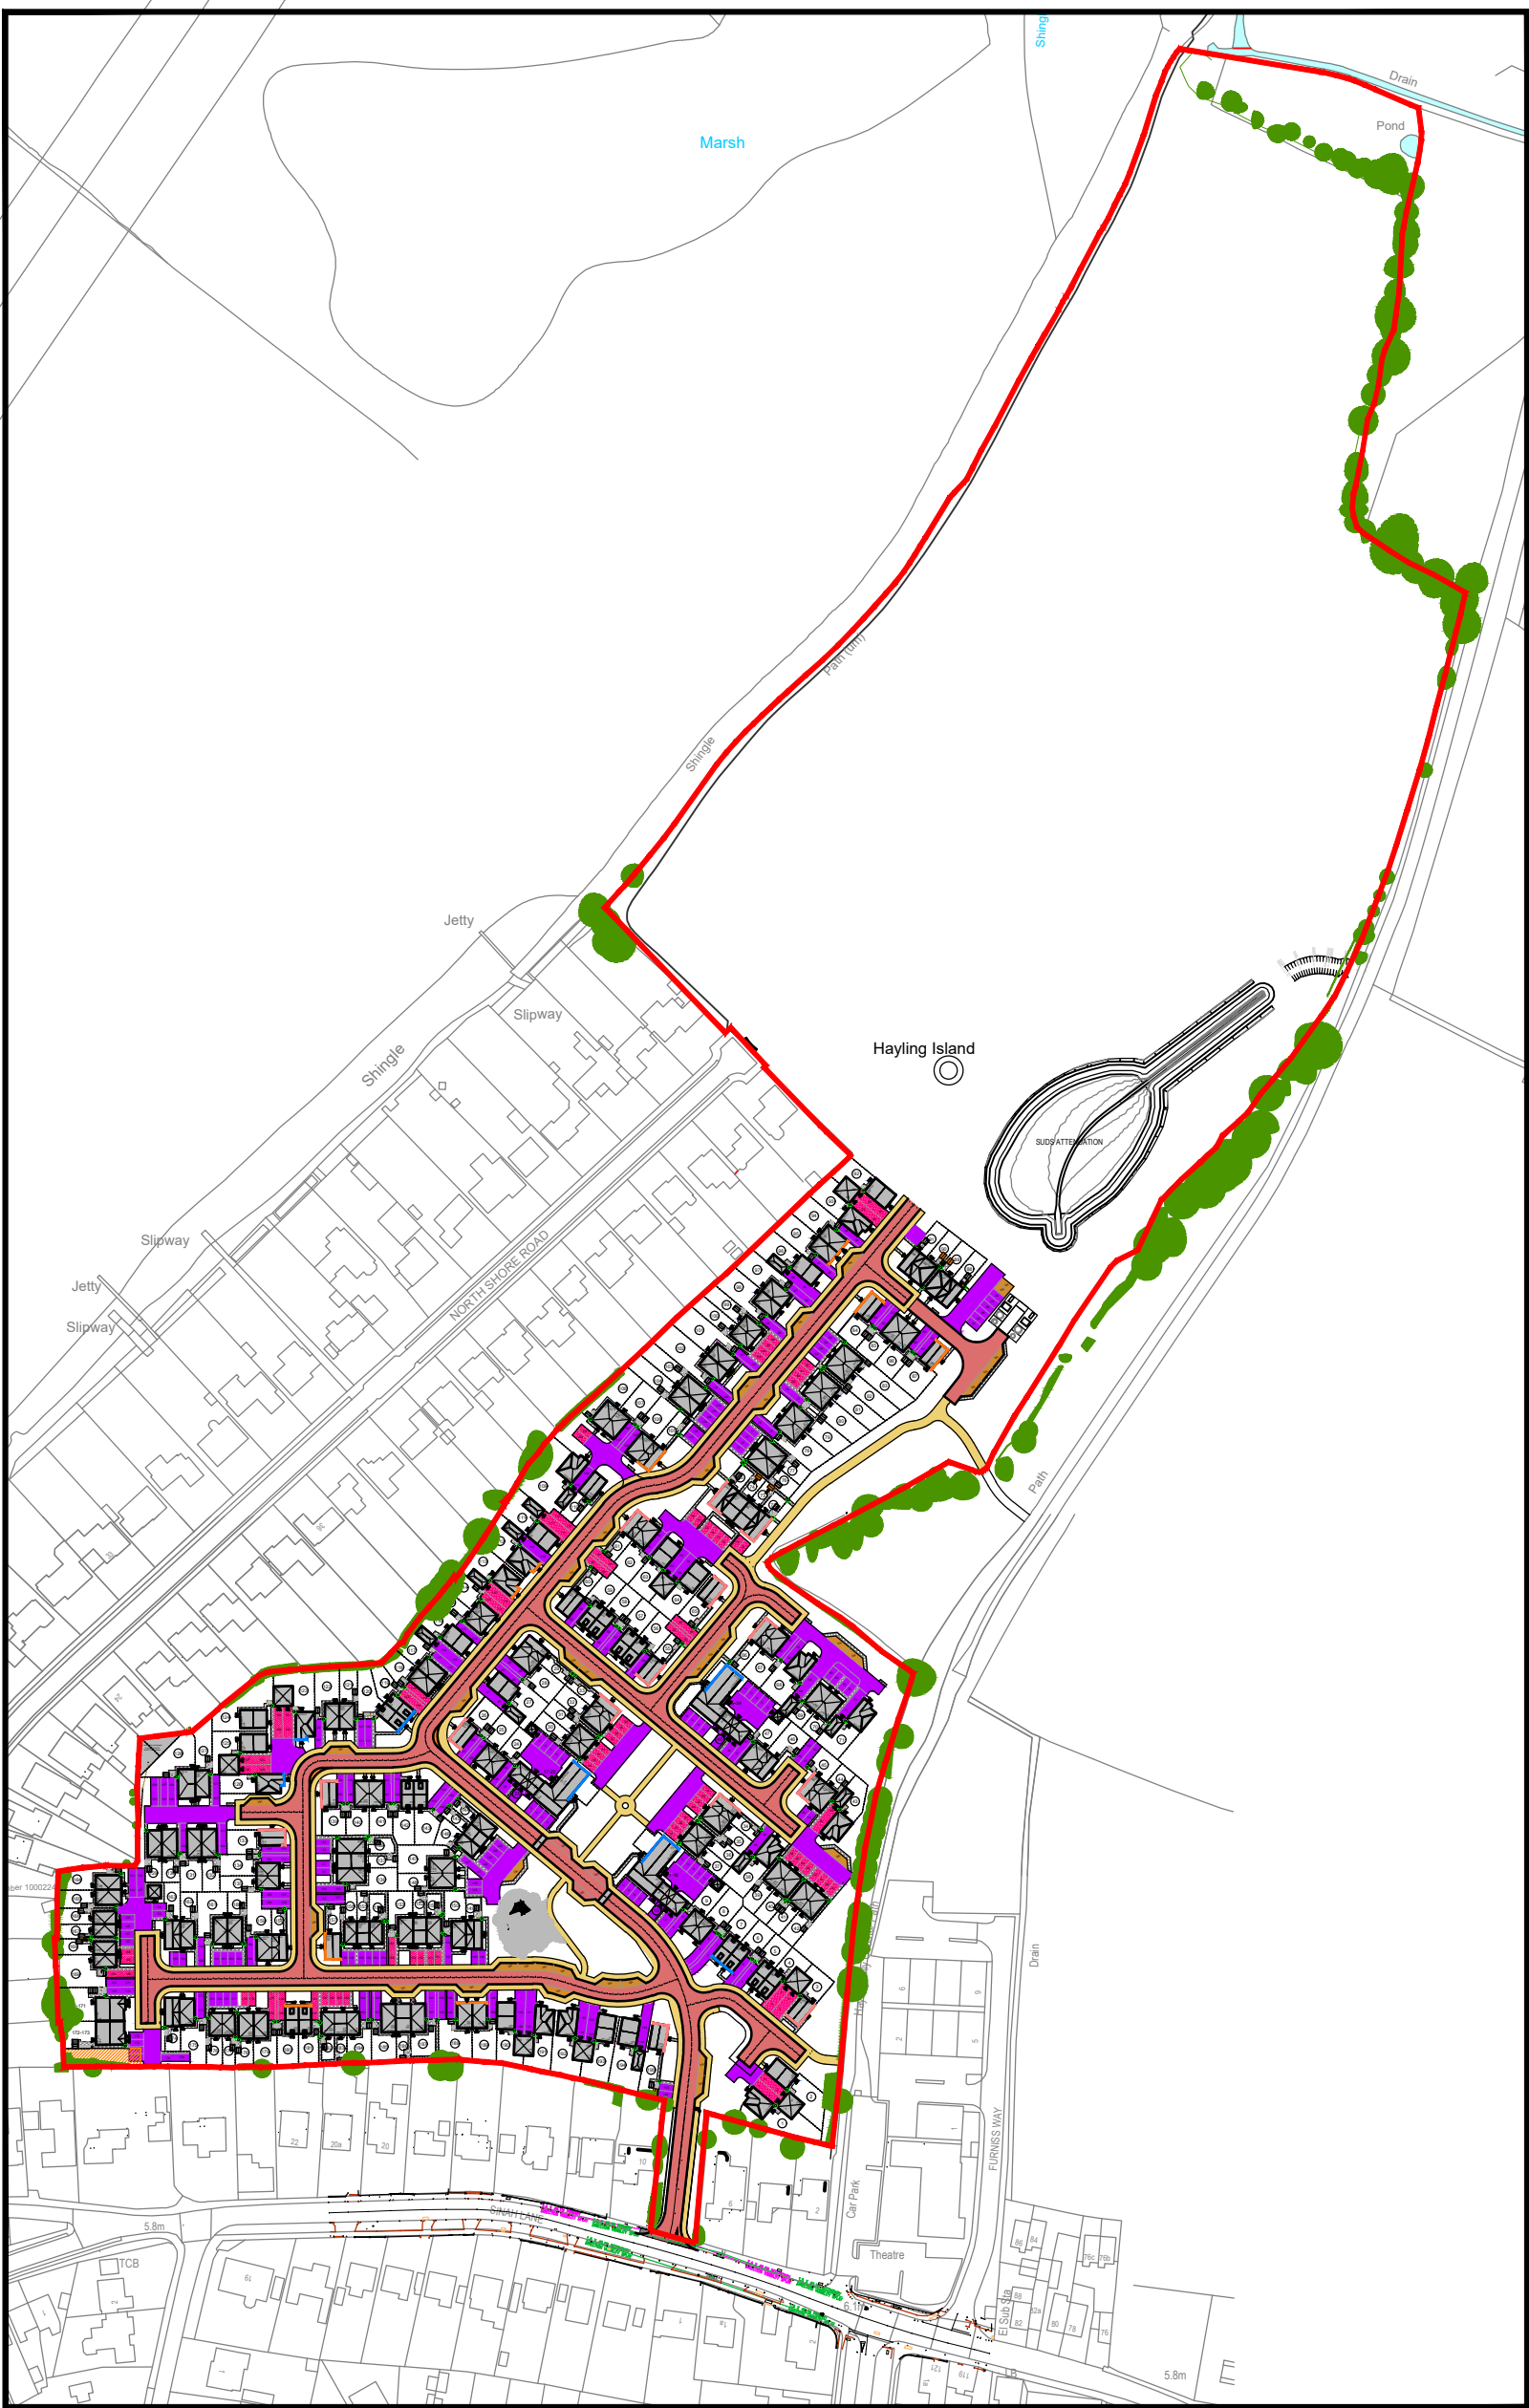

OVERALL SITE LAYOUT - n.t.s



P6	10/03/28	Updated in line with latest site layout PL-02 P14 KT
P5	27/05/21	Updated in line with latest site layout PL-02 P13 MF
P4	20/11/20	Updated to correspond with latest layout SL-01 P12 MF
P3	28/08/20	Updated phasing following client comments PY
P2	13/05/20	Updated to correspond with latest layout SL-01 P10 KT
P1	23/04/20	Updated to correspond with latest layout SL-01 P9 KT
D2	10/03/20	Hatching coloured to show greater differentiation JW
D1	10/03/20	First issue JW



ARCHITECTURE | MASTERPLANNING | URBAN DESIGN

IDPartnership Northern, St Jude's, Barker Street, Shieldfield, Newcastle upon Tyne, NE2 1AB
T: +44 (0)191 261 4442 | W: idpartnership.com | E: info@idpartnership-northern.com

PROJECT CLIENT Sinah Lane, Hayling Island for BDW Southampton		
DRAWING TITLE POS Phasing Plan		
PROJECT ARCHITECT KD	PROJECT NO. N81:2517	DRAWING REVISION P6
DRAWN BY KT/EY	DRAWING NO. PL-14	
CHECKED IDP	DRAWING STATUS PLANNING	
SCALE 1: 500 @ A0	DATE March 2020	
COPYRIGHT : IDPartnership Northern		

