

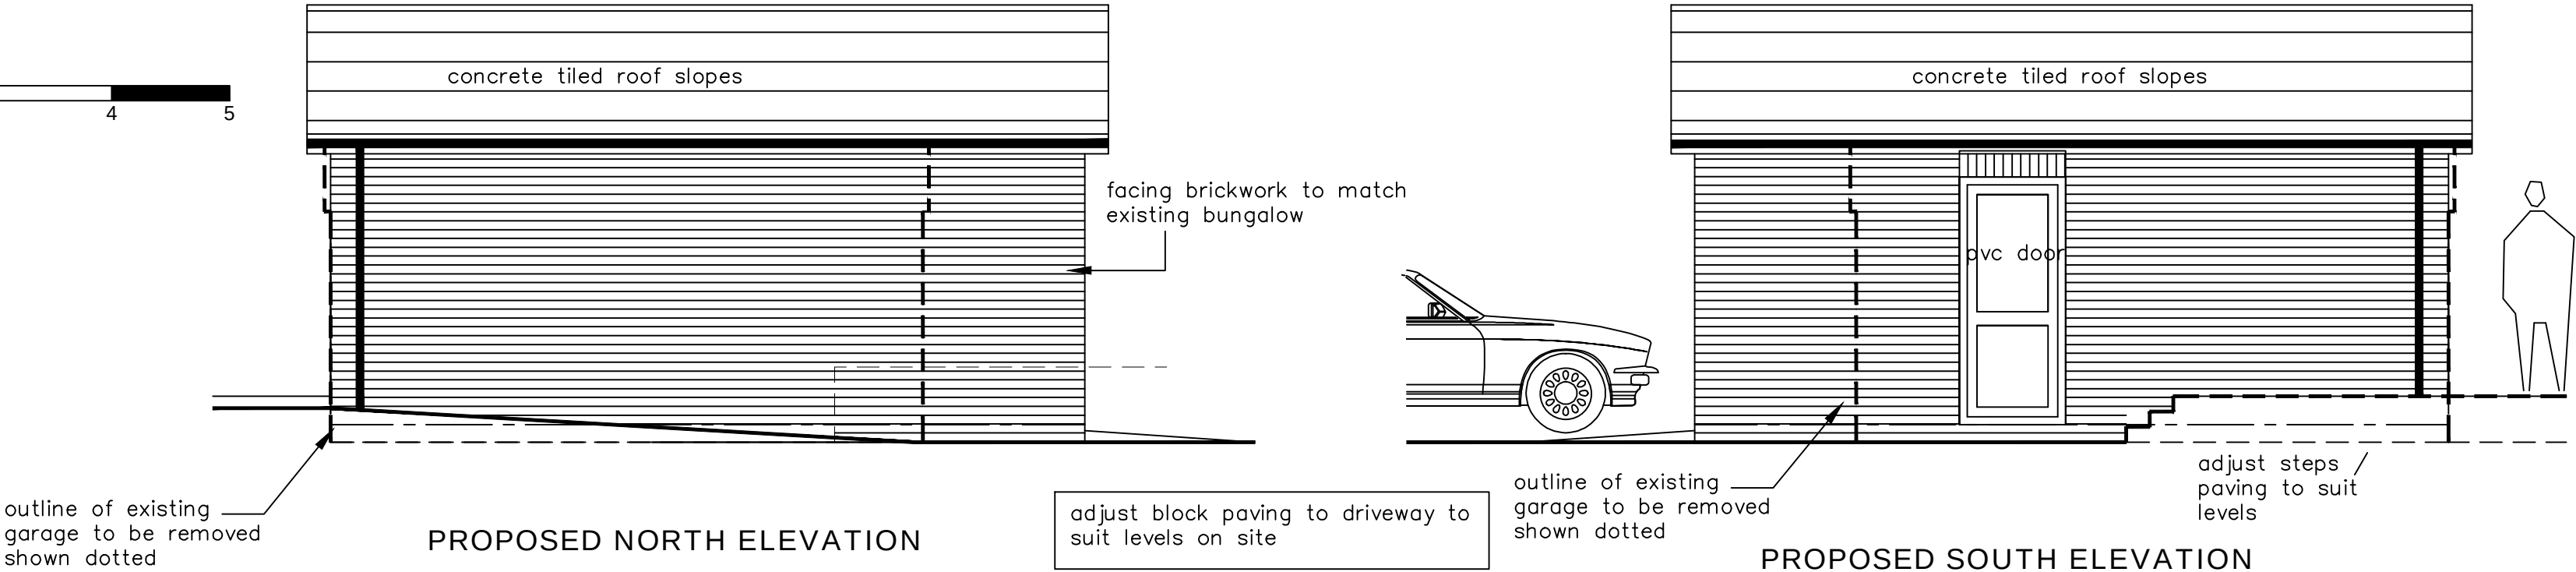


PROPOSED GARAGE ELEVATIONS  
SCALE 1:50

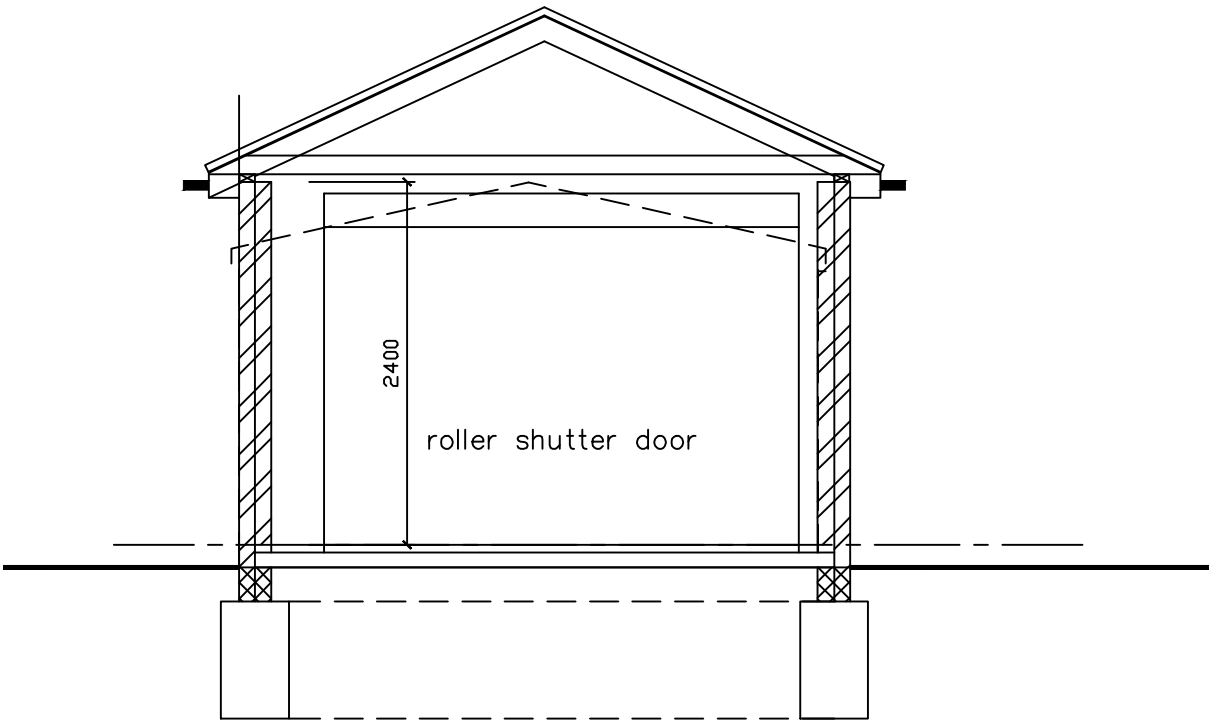

PROPOSED SITE SECTION  
SCALE 1:50

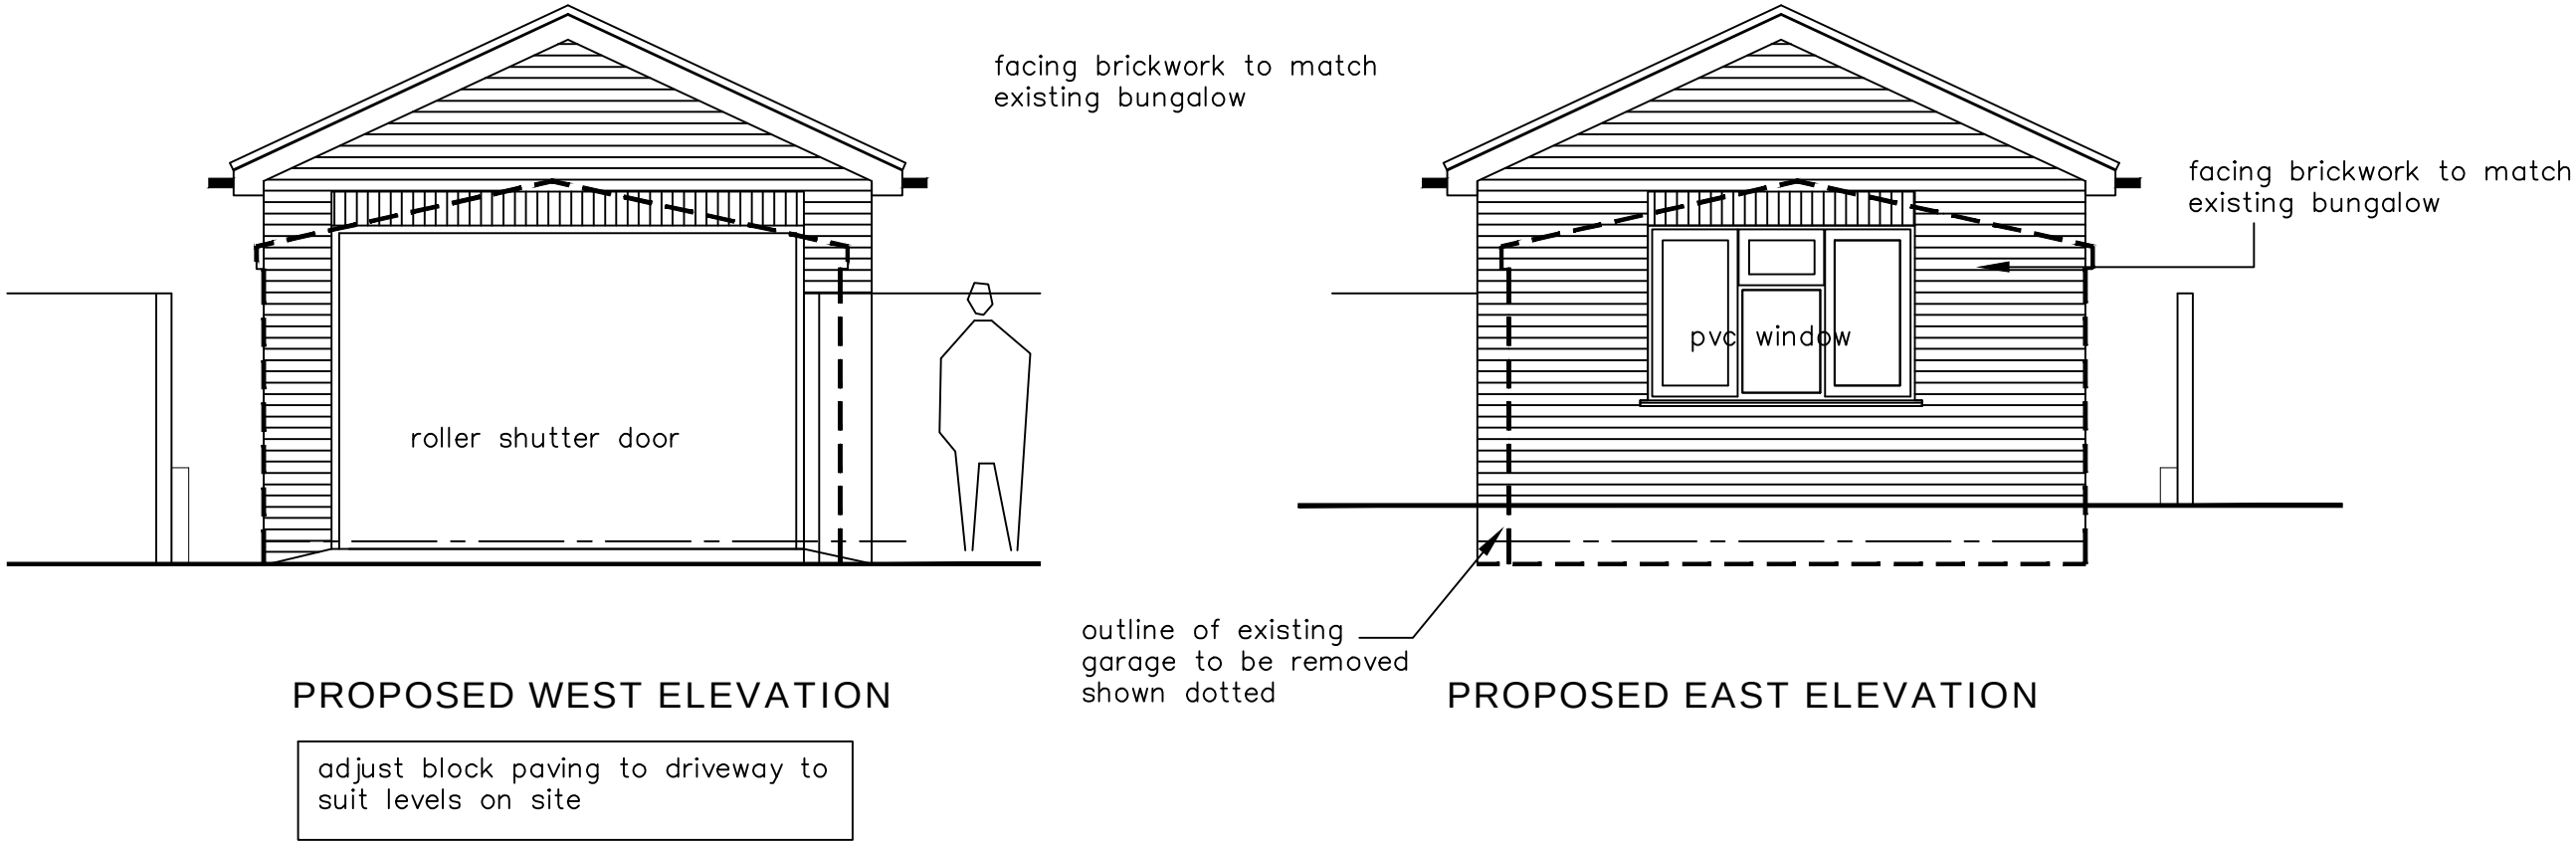

|   |                             |                              |   |                                                                                 |   |   |  |  |                                |                             |                |                                |                          |                              |   |
|---|-----------------------------|------------------------------|---|---------------------------------------------------------------------------------|---|---|--|--|--------------------------------|-----------------------------|----------------|--------------------------------|--------------------------|------------------------------|---|
| <p>NOTES:</p> <p>The design and construction of this project shall be in accordance with the current Building Regulations &amp; NHBC Standards. These notes &amp; drawings have been prepared solely for the purpose of Planning &amp; Building Regulation approval.</p> <p>Do not scale from this drawing unless for Planning purposes. All dimensions to be checked on-site and any alterations to be approved by the Architect and/or client prior to any work commencing.</p> <p><b>Ordnance Survey Licence No: 100047591</b></p> <p>This drawing to be copyright and to be read in conjunction with all other drawings</p> | <p>Ammendments:</p>         | <p>Key:</p>                  | <p>Client Name &amp; Address:</p> <p>Mr &amp; Mrs M Small<br/>33 St Johns Avenue<br/>Waterlooville<br/>PO7 5QY</p> | <p>Project Address:</p> <p>33 St Johns Avenue<br/>Waterlooville<br/>PO7 5QY</p> | <table><tr><td colspan="3"><p>Drawing Details:</p><p>PLANNING DRAWING</p><p>Proposed Detached Garage Elevations &amp; Section</p></td></tr><tr><td><p>Project No:</p><p>1035</p></td><td><p>Drawing No:</p><p>4</p></td><td><p>Rev No:</p></td></tr><tr><td><p>Scale:</p><p>1:50 @ A2</p></td><td><p>Drawn:</p><p>BWH</p></td><td><p>Date:</p><p>20/03/26</p></td></tr></table> | <p>Drawing Details:</p> <p>PLANNING DRAWING</p> <p>Proposed Detached Garage Elevations &amp; Section</p> |  |  | <p>Project No:</p> <p>1035</p> | <p>Drawing No:</p> <p>4</p> | <p>Rev No:</p> | <p>Scale:</p> <p>1:50 @ A2</p> | <p>Drawn:</p> <p>BWH</p> | <p>Date:</p> <p>20/03/26</p> | <div><div></div><div><p><b>B H</b><br/><b>ARCHITECTURE Ltd</b></p><p>Heath Cottage<br/>Newlands Lane<br/>Purbrook<br/>Waterlooville<br/>Hants<br/>PO7 5SQ</p><p>Tel: 023 9223 2322<br/>Mob: 07747 771808<br/>E-mail:bernard@bernardharding.com</p></div></div> |
| <p>Drawing Details:</p> <p>PLANNING DRAWING</p> <p>Proposed Detached Garage Elevations &amp; Section</p>   |                             |                              |   |                                                                                 |   |   |  |  |                                |                             |                |                                |                          |                              |   |
| <p>Project No:</p> <p>1035</p>   | <p>Drawing No:</p> <p>4</p> | <p>Rev No:</p>               |   |                                                                                 |   |   |  |  |                                |                             |                |                                |                          |                              |   |
| <p>Scale:</p> <p>1:50 @ A2</p>   | <p>Drawn:</p> <p>BWH</p>    | <p>Date:</p> <p>20/03/26</p> |   |                                                                                 |   |   |  |  |                                |                             |                |                                |                          |                              |   |