


Existing front garden layout

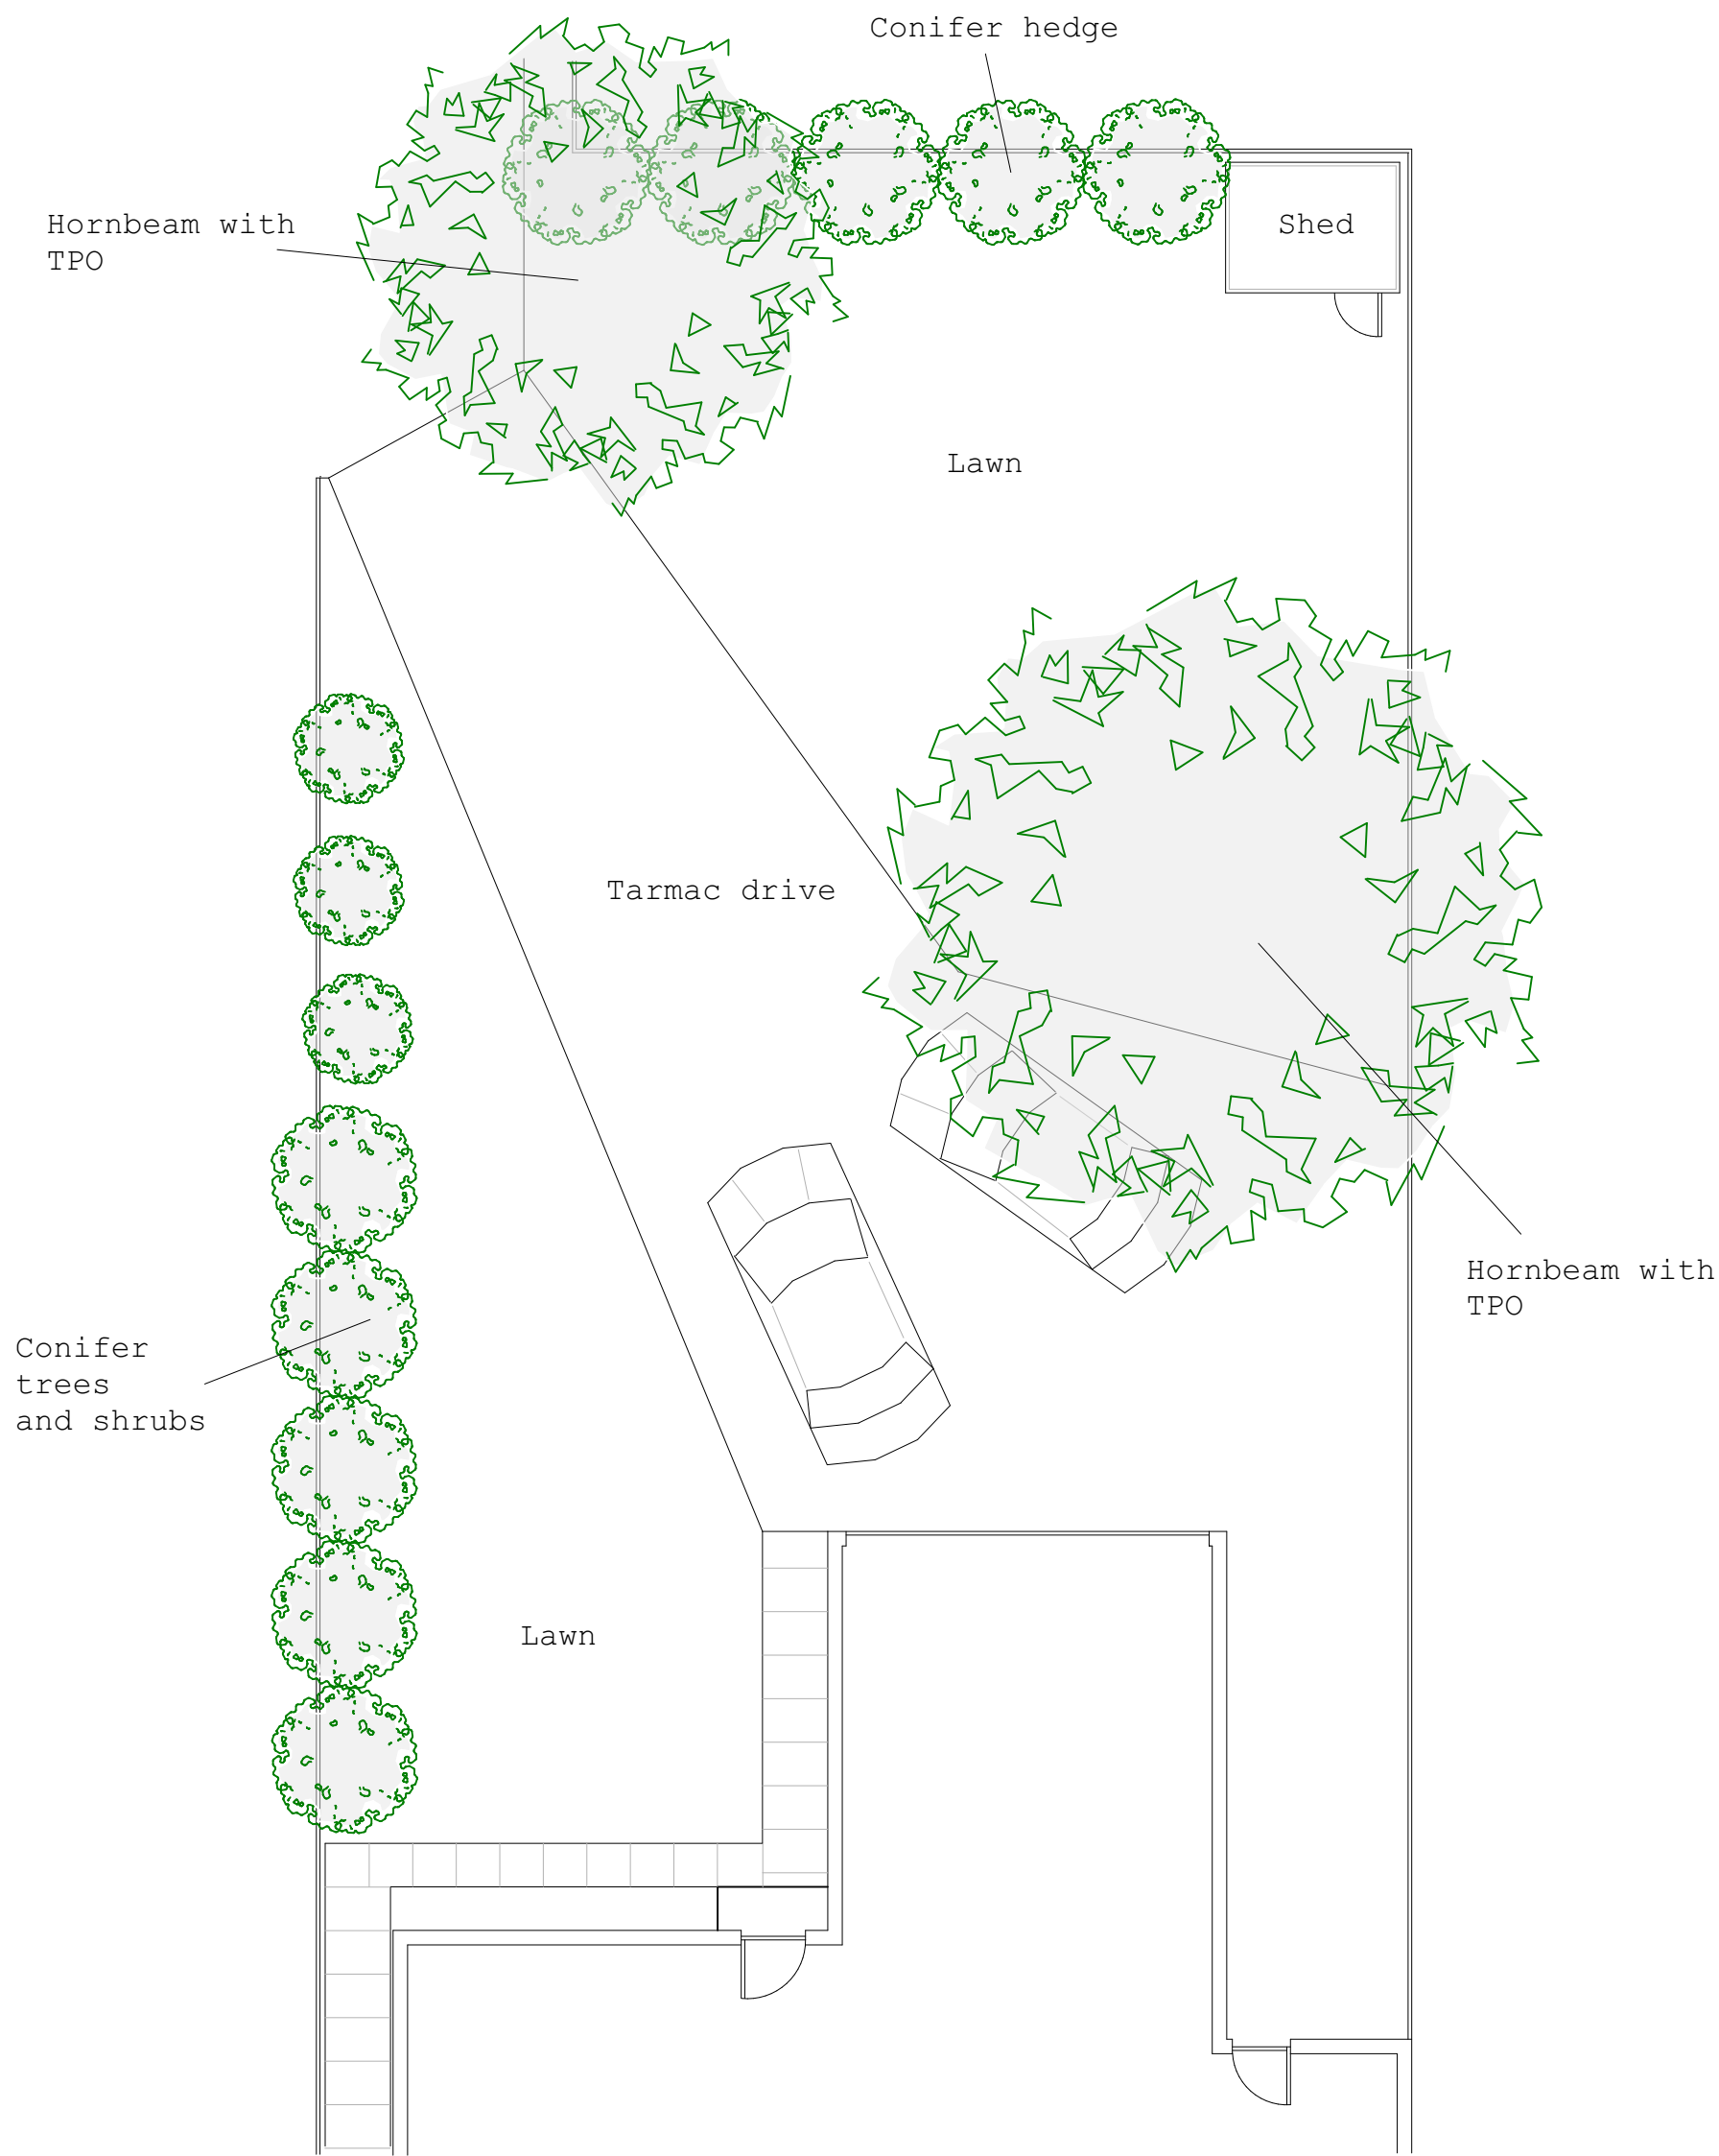

Designer Jo Head
Tel 07706981694
planaheadgardens@gmail.com
www.planaheadgardens.co.uk

Mr & Mrs White
4 Silvertrees
Emsworth
P010 7ST

Scale: 1:100 (printed on A3)
Date 8th December 2025
Drawing No. JH/001
Existing Layout Drawing

