


Potential location of new timber framed outbuilding
 Double bay car port with built in shed
 Height below 2.5m high
 Side wall cladding
 Double doors leading to shed area
 Gutters all round including down pipe

Proposed front garden layout

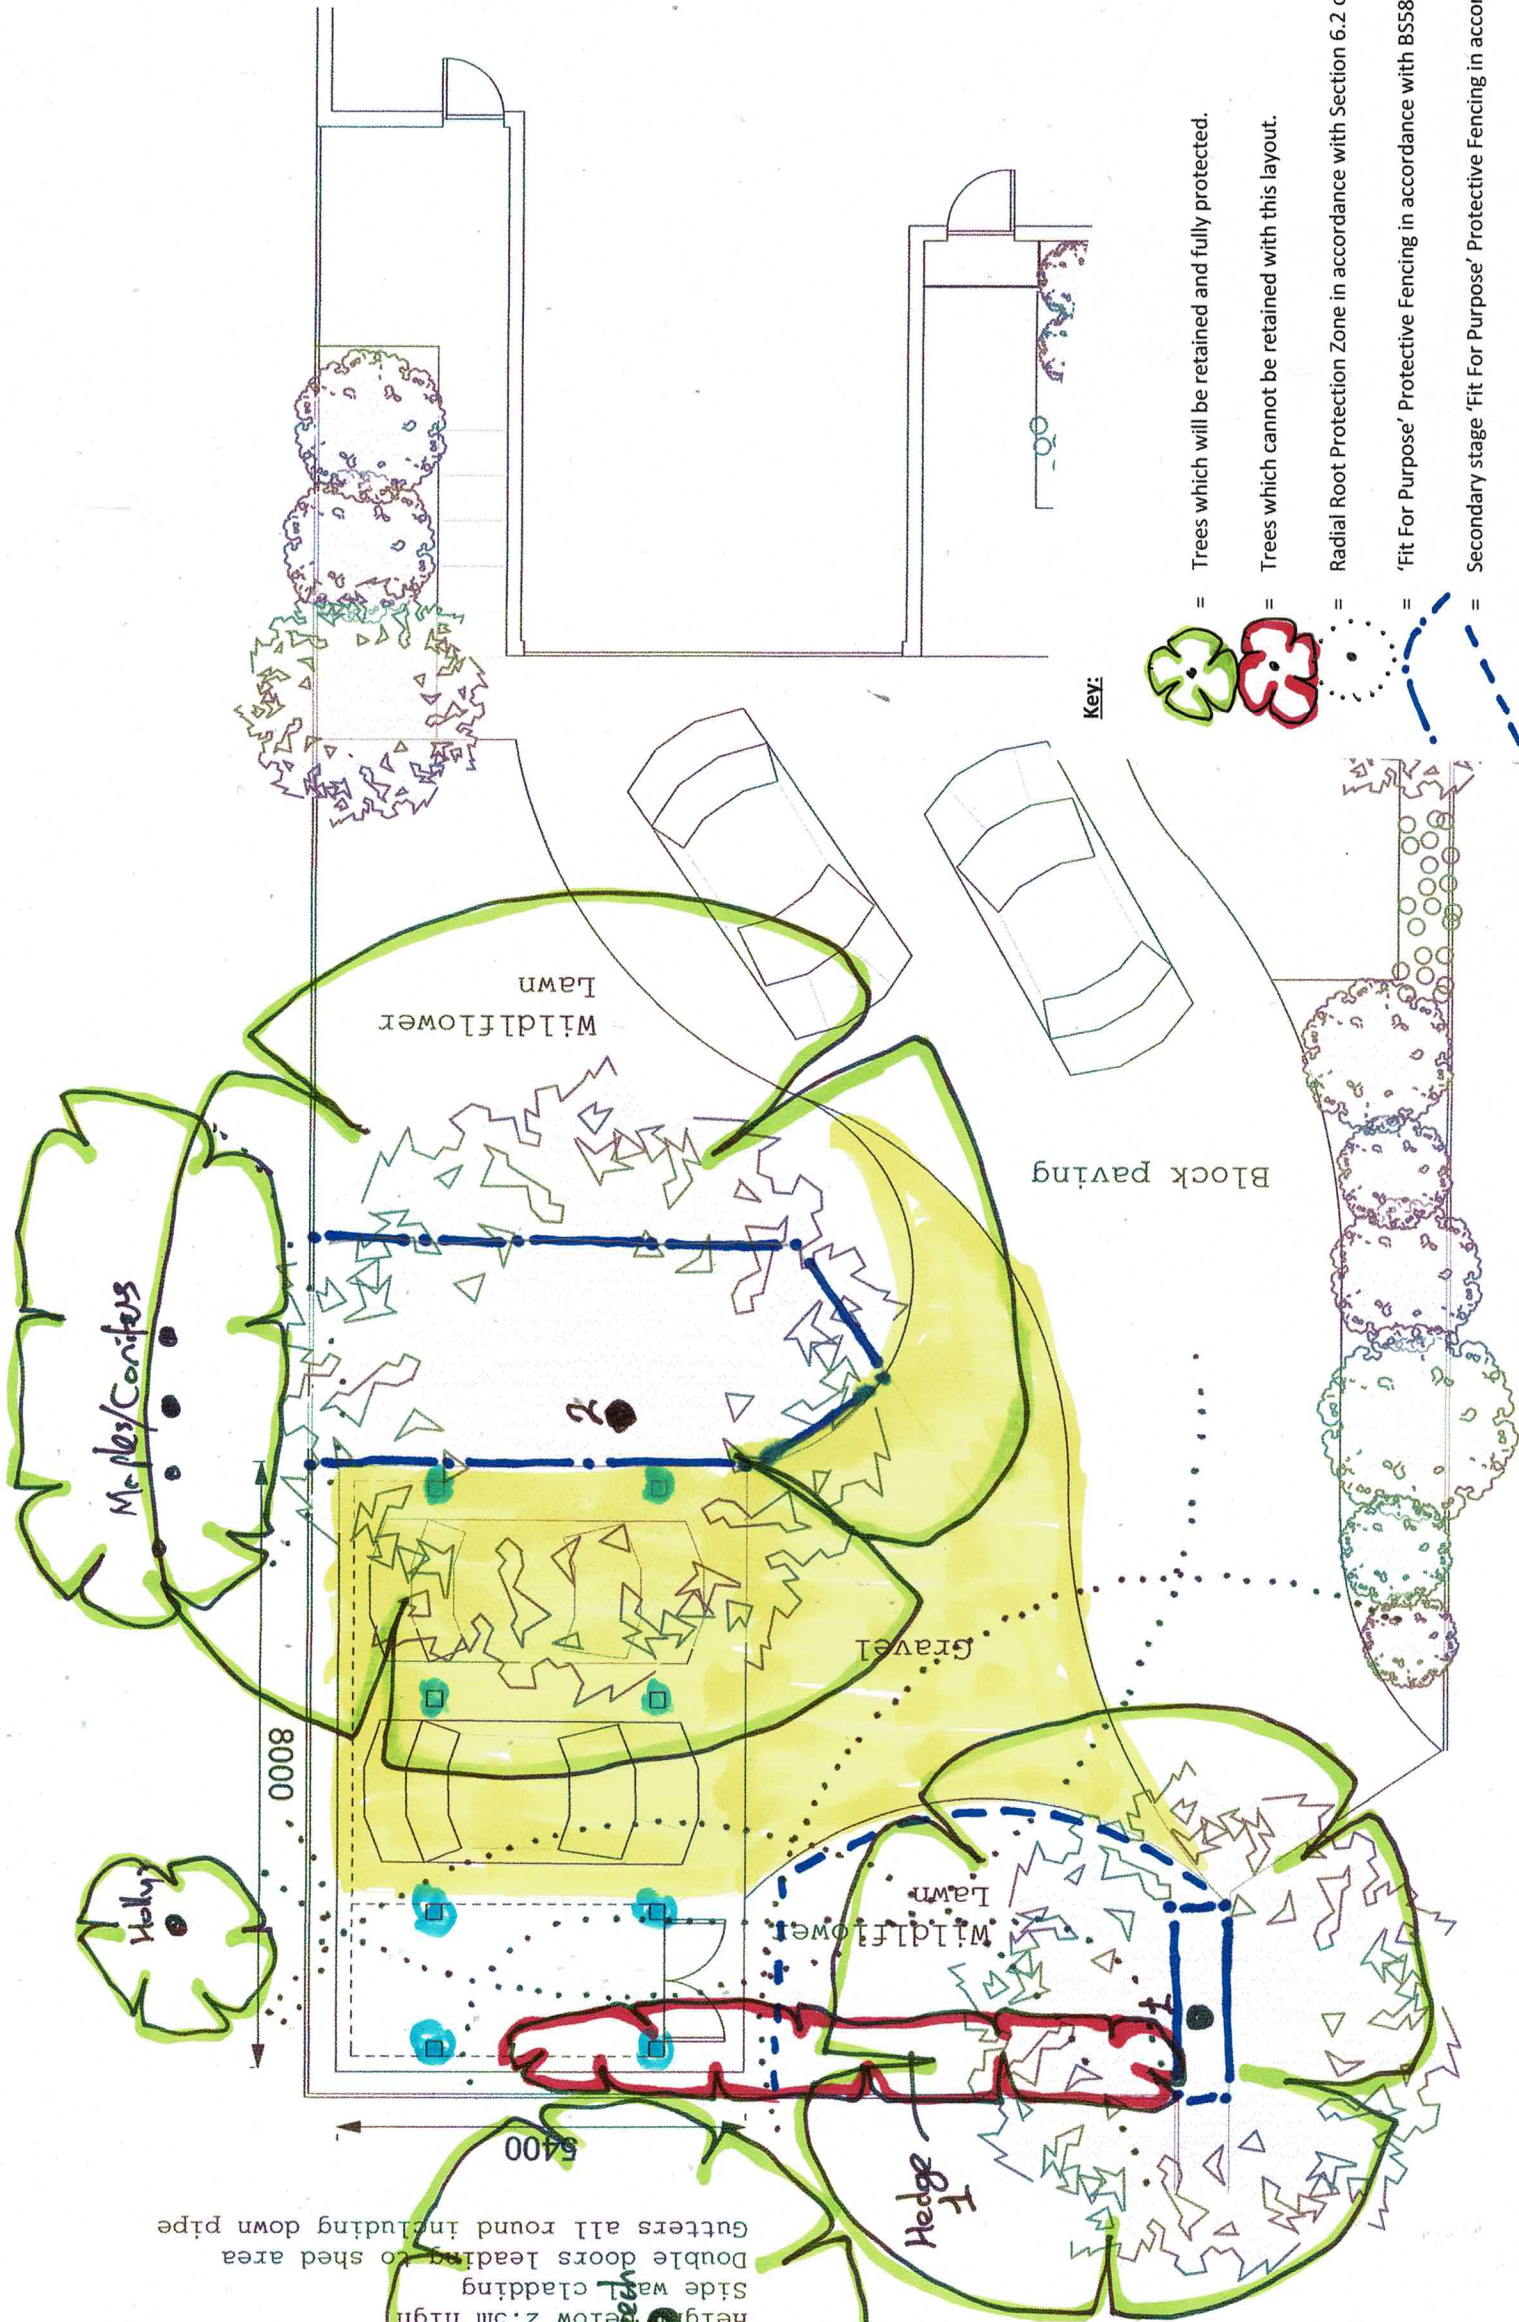


Key:

- = Trees which will be retained and fully protected.
- = Trees which cannot be retained with this layout.
- = Radial Root Protection Zone in accordance with Section 6.2 of BS5837.
- = 'Fit For Purpose' Protective Fencing in accordance with BS5837 recommendations.
- = Secondary stage 'Fit For Purpose' Protective Fencing in accordance with BS5837 recommendations.

to be erected once the hedge has been grubbed out and prior to any construction works.

= Screw Piles to be inserted at these locations.

= 'No Dig' Porous polymer grid system to be laid throughout this zone.

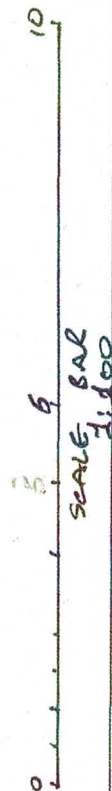

project	4 Silvertrees Emsworth Hampshire
client	Mr & Mrs S White
title	Tree Protection Plan
dwg	BJH 03/04
scale	1:100 @ A3
date	March 2026
job	1459
drawn by	bjh
10 Southleigh Grove, Hayling Island, Hampshire PO11 0SH 07875 520881 bernietarverson@gmail.com	

Mr & Mrs White
 Emsworth
 PO10 7ST
 Scale: 1:100 (printed on A3)
 Date 13th March 2026
 Drawing No. JH/01
 Planning application drawing

Designer
 Tel 07706981694
 planaheadsgardens@gmail.com
 www.planaheadsgardens.co.uk