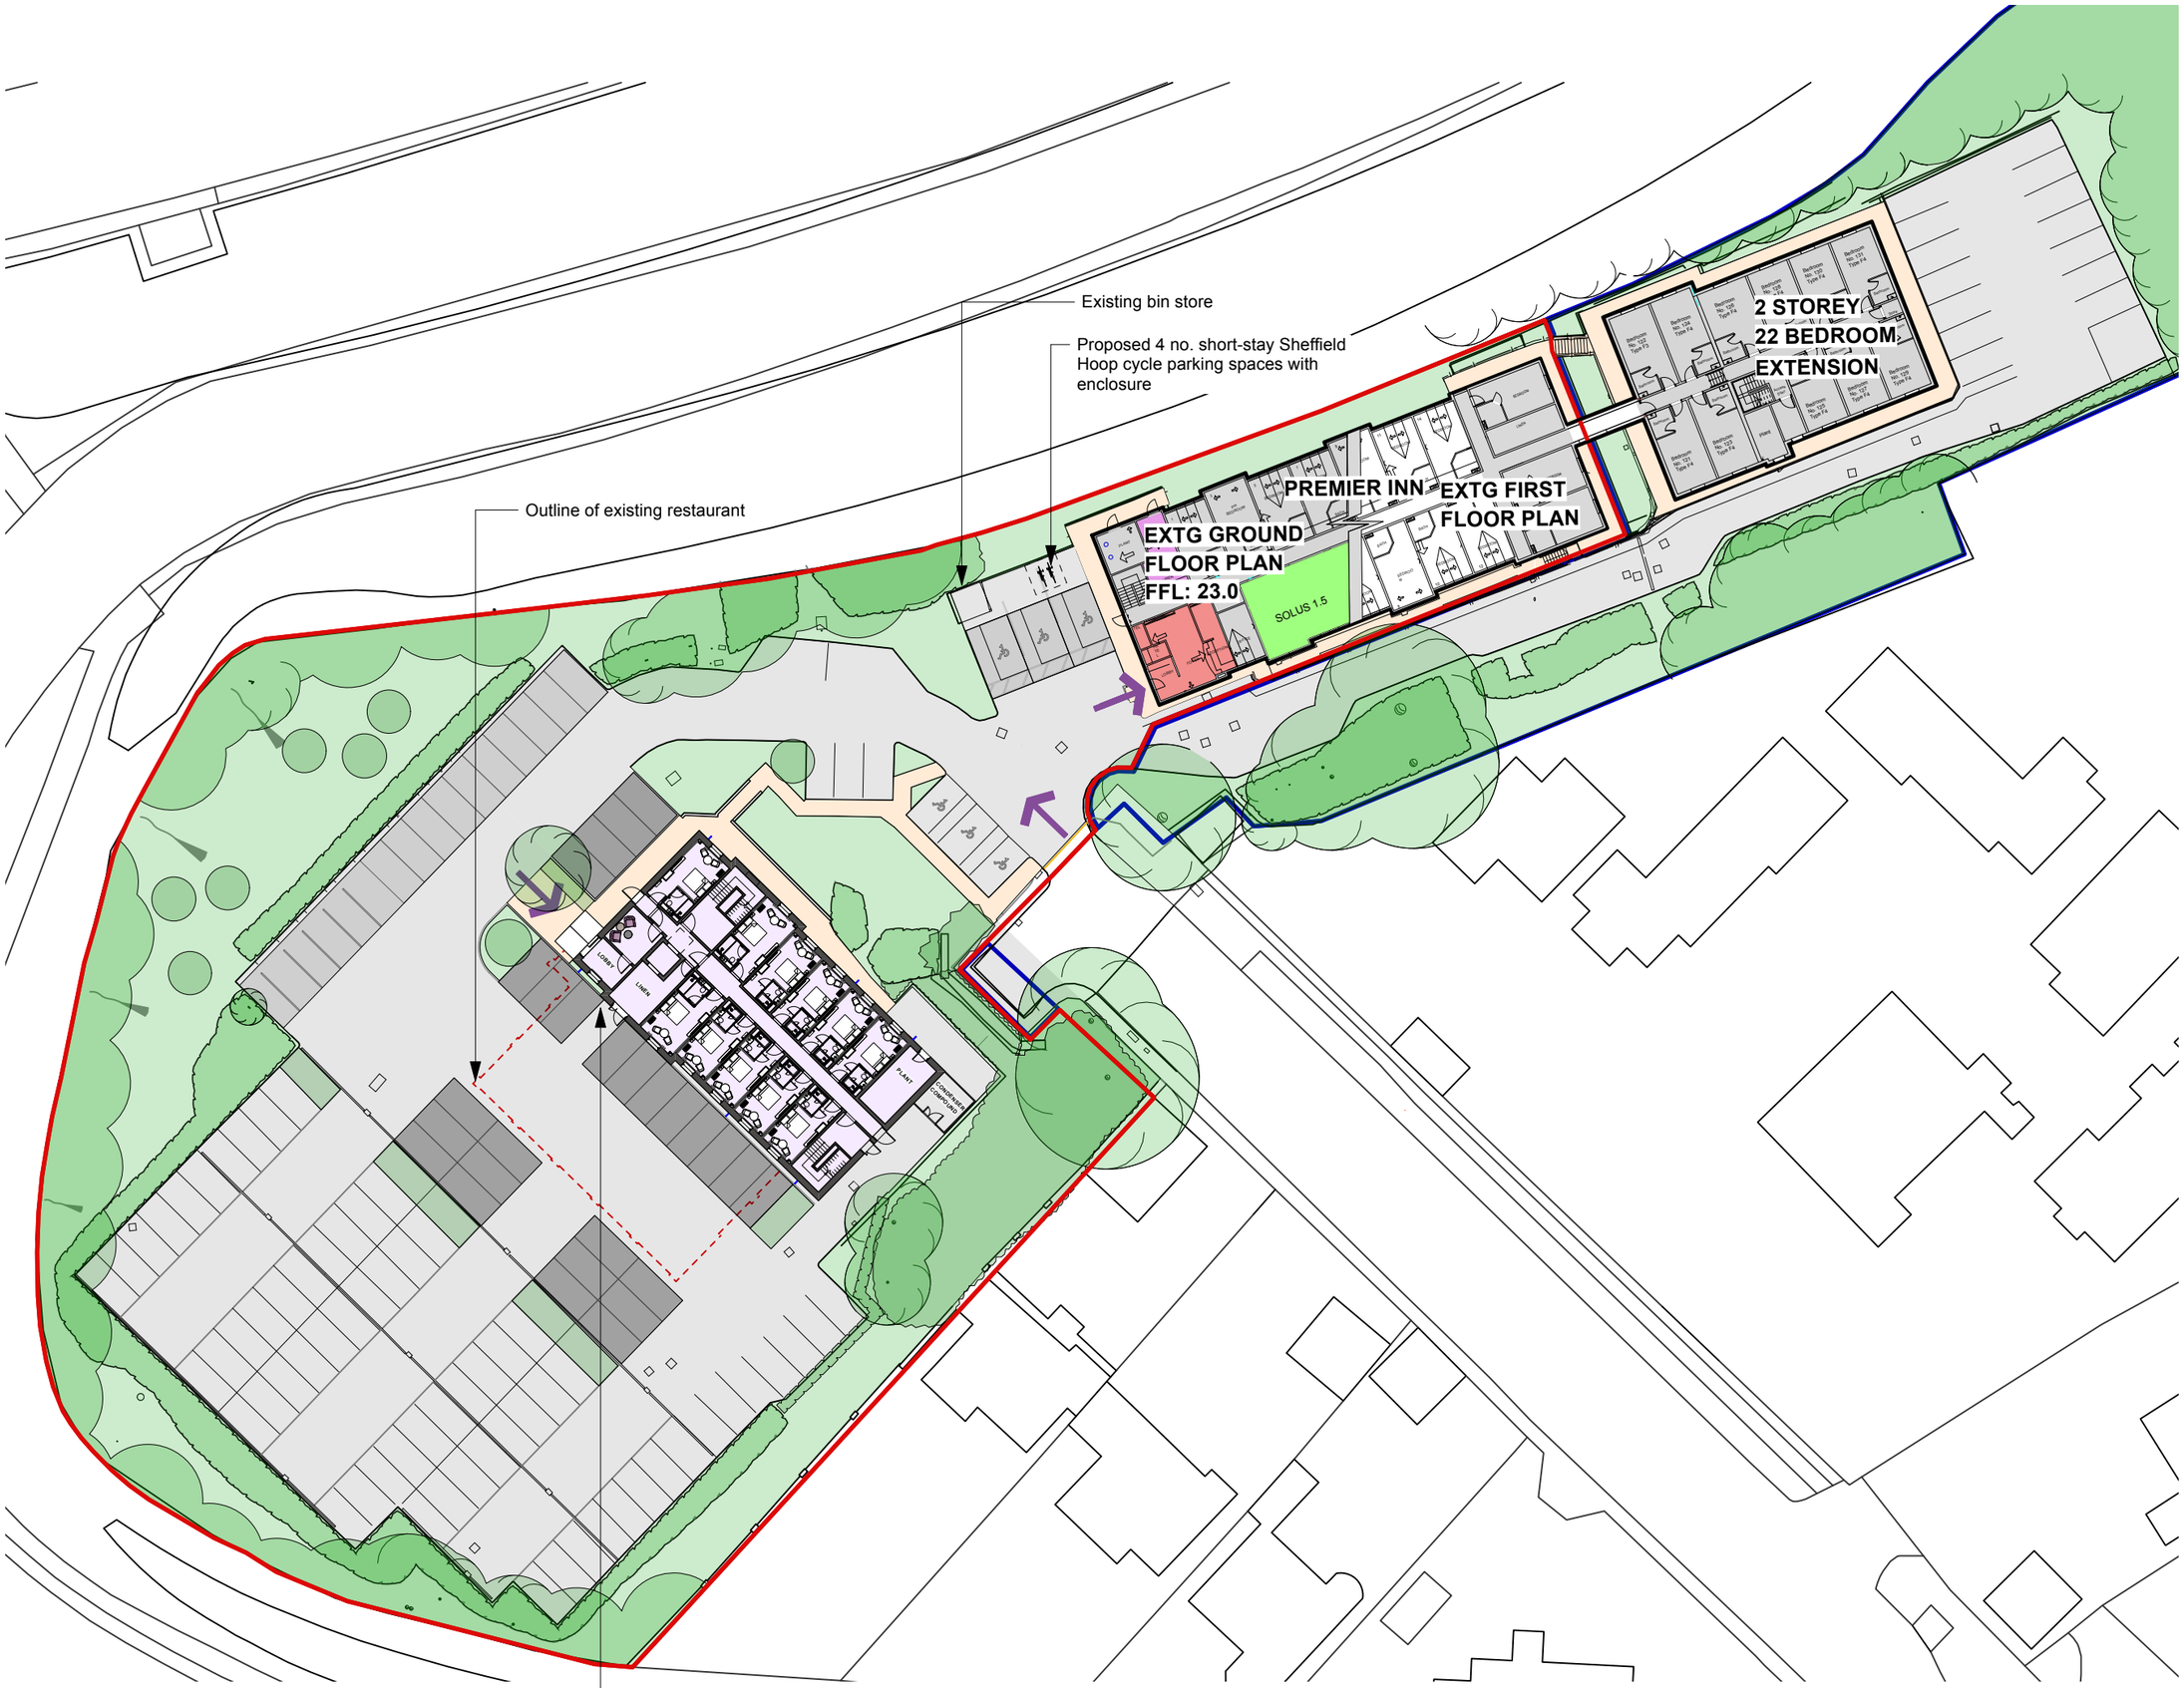

1 PROPOSED SITE PLAN
Scale: 1:500

This drawing is the copyright of Axiom Architects. It is for planning application purposes only and may not be reproduced in whole or in part without permission. Drawings lodged for planning approval may be reproduced by the Planning Authority in accordance with the 'Copyright (Material Open to Public Inspection) (Marking of Copies of Plans and Drawings) Order 1990' and must carry the relevant copyright restriction note. Scaling from this drawing should only be carried out from a print at the scale and size specified within the title block. Responsibility for ensuring correct size reproduction remains with the reader.

Notes:

Proposed Parking: 137

Proposed Annexe: GEA -1275m^2
GIA - 1146m^2

Proposed Rooms: 88

Paving:
Buff Concrete Paver

Additional car parking spaces:

Existing car park reconfigured to form an additional 30 car parking spaces:

Rev	Date	Description	By	Chk
E	27/03/26	Cycle parking updated.	IB	
D	24/03/26	Proposed car parking spaces noted	IB	
C	28/01/26	Minor amendments to plan false window graphics	IB	

AXIOM ARCHITECTS
Barn A Addlepool Business Centre Clyst St George Exeter EX3 0NR
Tel. 01392 368426 www.axiomarchitects.co.uk

Client
WHITBREAD GROUP PLC

Project
PORTSMOUTH HAVANT PREMIER INN
65 BEDHAMPTON HILL
HAVANT PO9 3JN

Drawing
PROPOSED SITE PLAN

Scale	Date	Drawn	Checked
1:500@A3	26/09/24	IB	RW

Drawing No. **Revision**
6261-PL- 010 E

Status
PLANNING