



		project	4 Silvertrees Emsworth Hampshire
	client		Mr & Mrs S White
	title		Tree Constraints Plan
	dwg		BJH 01/02
	scale		1:100 @ A3
	date		March 2026
	job		1459
	drawn by		bjh
		10 Southleigh Grove, Hayling Island, Hampshire PO11 0SH 07875 520881 bernieharverson@gmail.com	

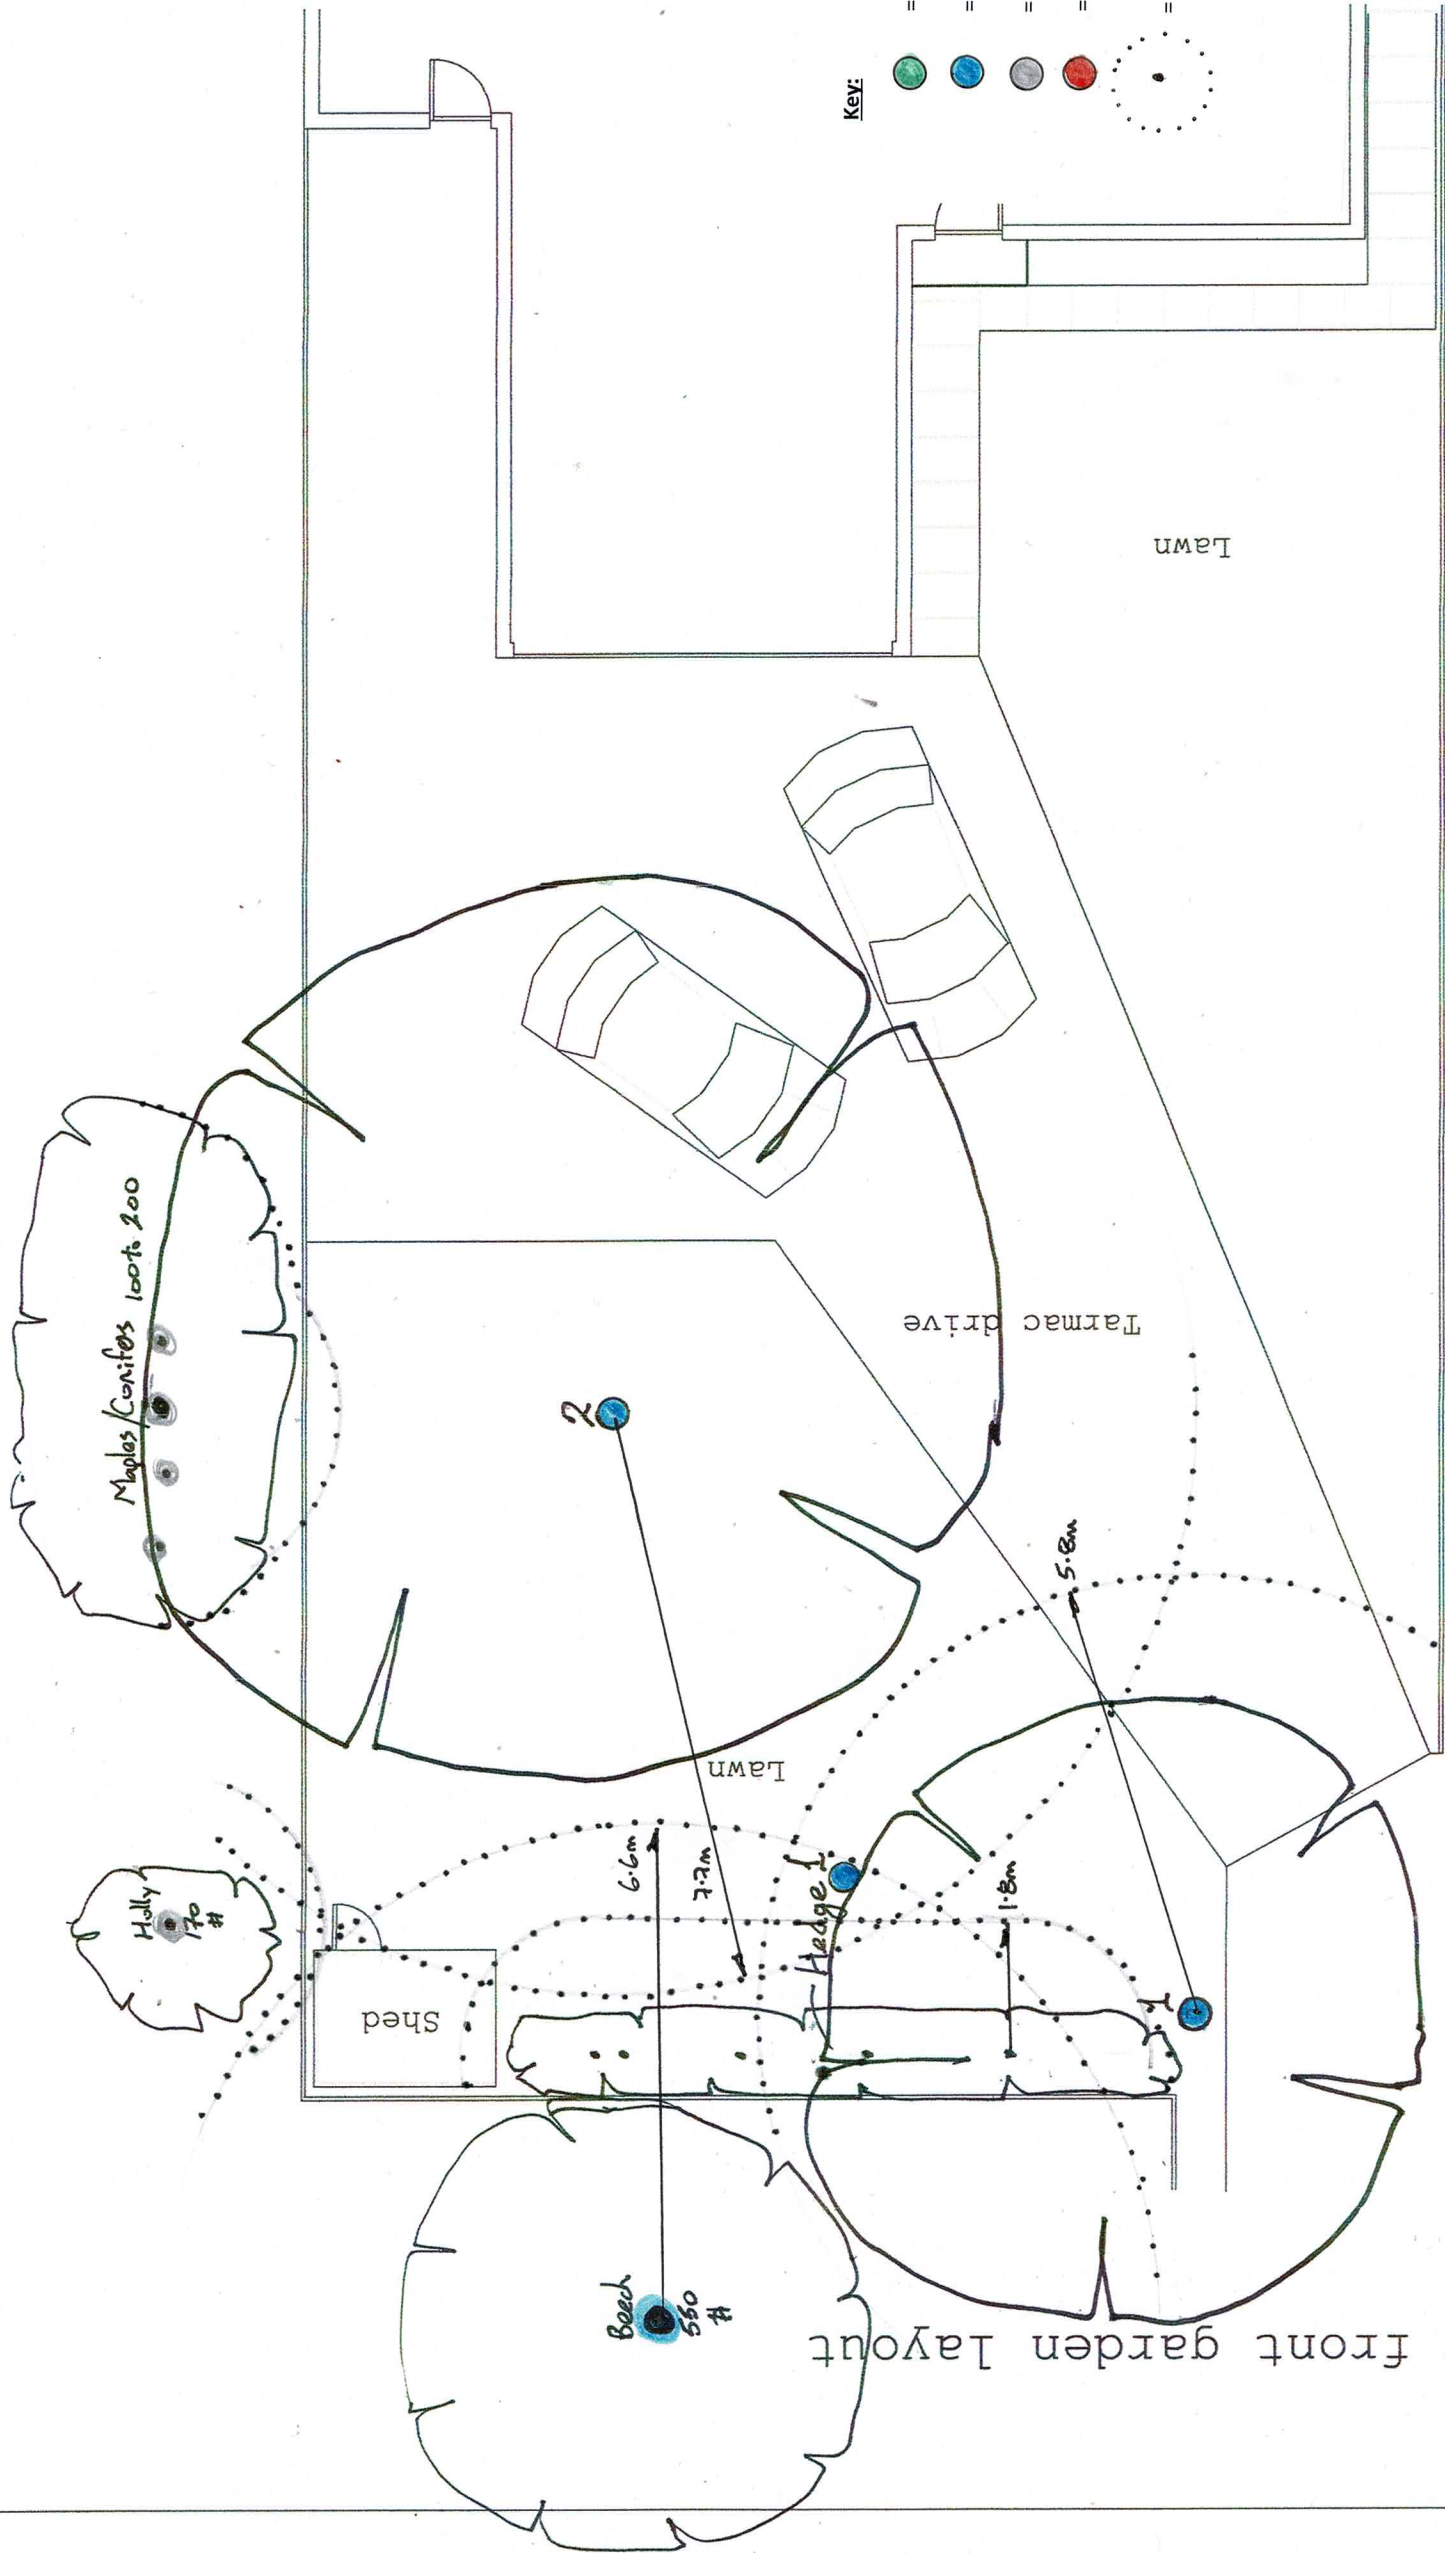

- Key:
- = Trees of A (high) grading
 - = Trees of B (moderate) grading
 - = Trees of C (low) grading
 - = Trees of U (fell) grading
 - = Radial Root Protection Zone in accordance with Section 6.2 of BS5837:2012.

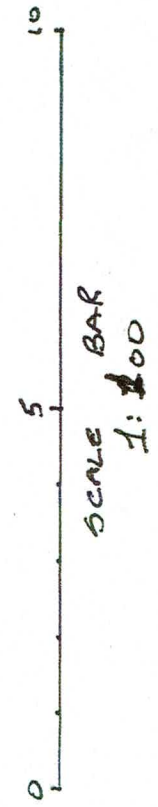

Existing front garden layout