




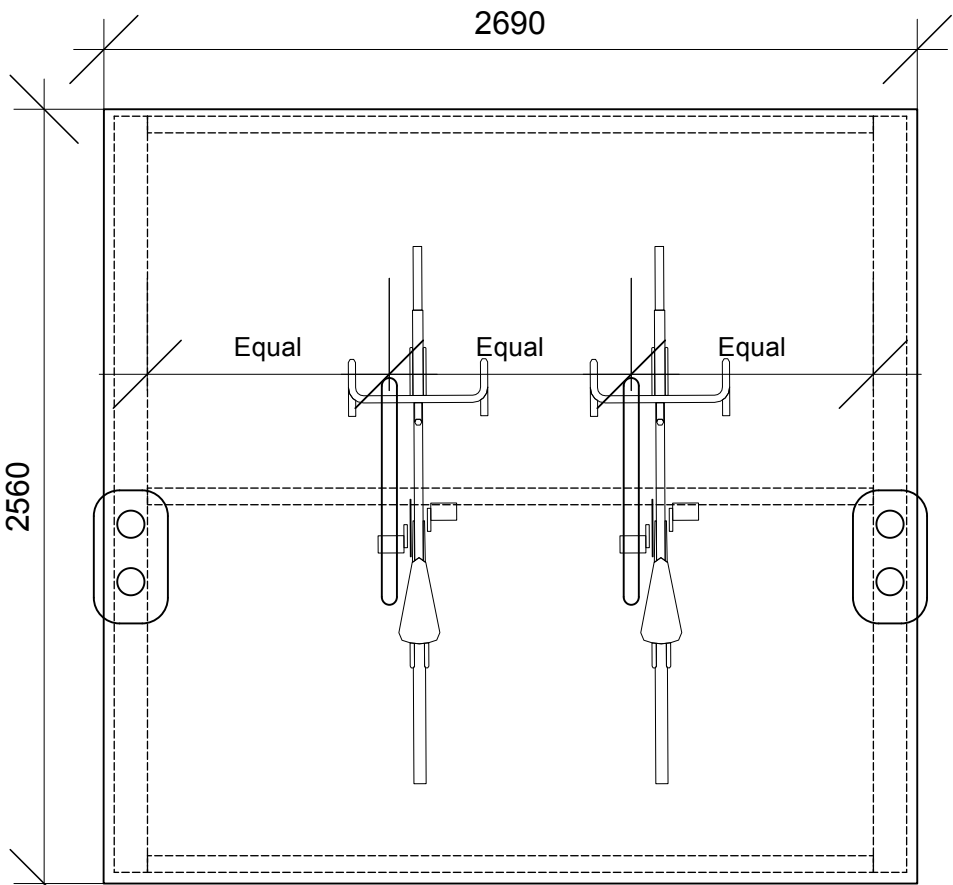

1 **CYCLE STORE PLAN**  
Scale: 1:25

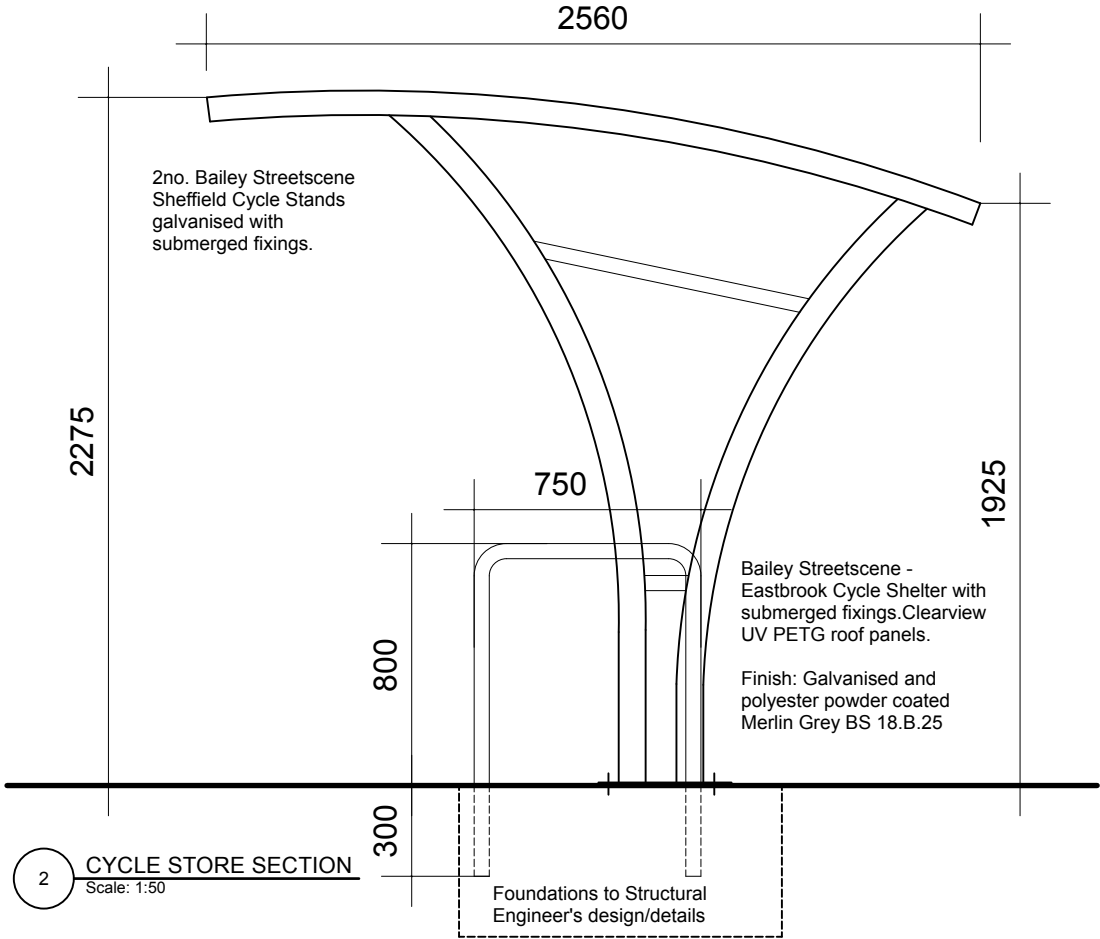

2 **CYCLE STORE SECTION**  
Scale: 1:50

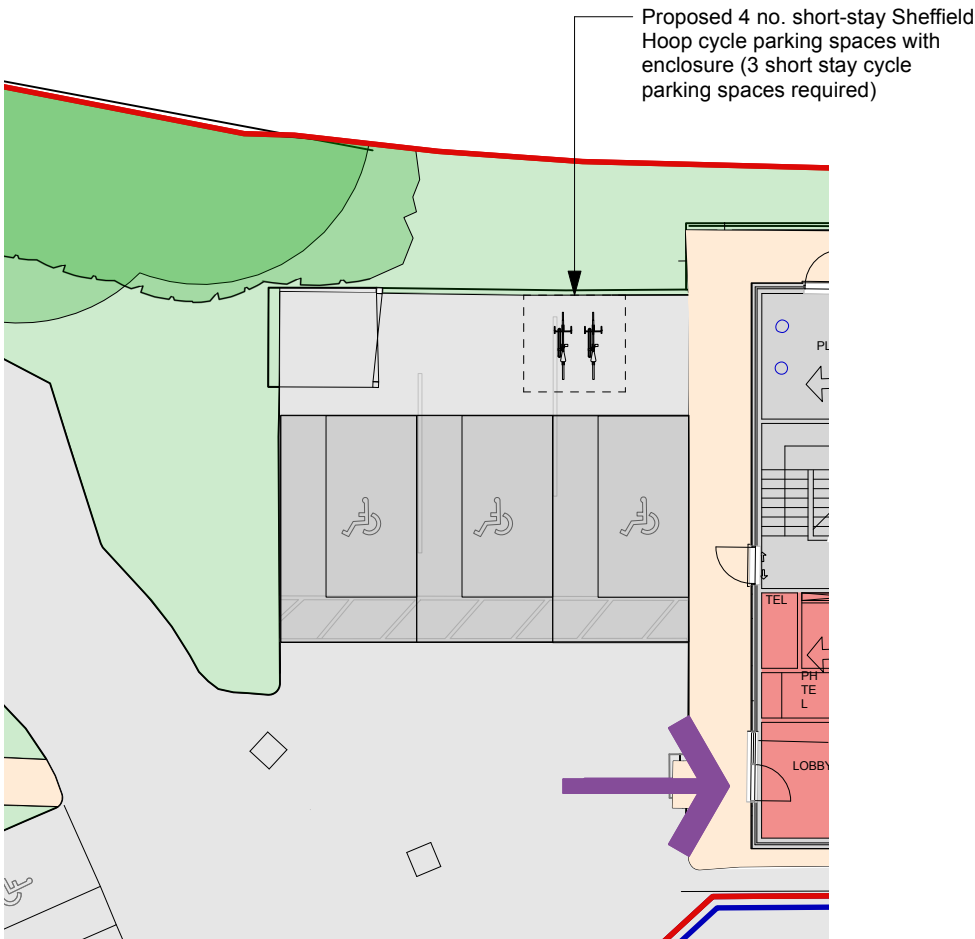

3 **KEY PLAN**  
Scale: 1:200

| Rev | Date | Description | By | Chk |
|-----|------|-------------|----|-----|
|-----|------|-------------|----|-----|



Barn A Addlepool Business Centre Clyst St George Exeter EX3 0NR  
Tel. 01392 368426 www.axiomarchitects.co.uk

Client

**WHITBREAD GROUP PLC**

Project

PORTSMOUTH HAVANT PREMIER INN  
65 BEDHAMPTON HILL  
HAVANT PO9 3JN

Drawing

**PROPOSED CYCLE PARKING DETAILS**

| Scale          | Date     | Drawn | Checked |
|----------------|----------|-------|---------|
| 1:25/50/200@A3 | 27/03/26 | IB    | RW      |

Drawing No. Revision

**6261-PL- 400**

Status  
**PLANNING**