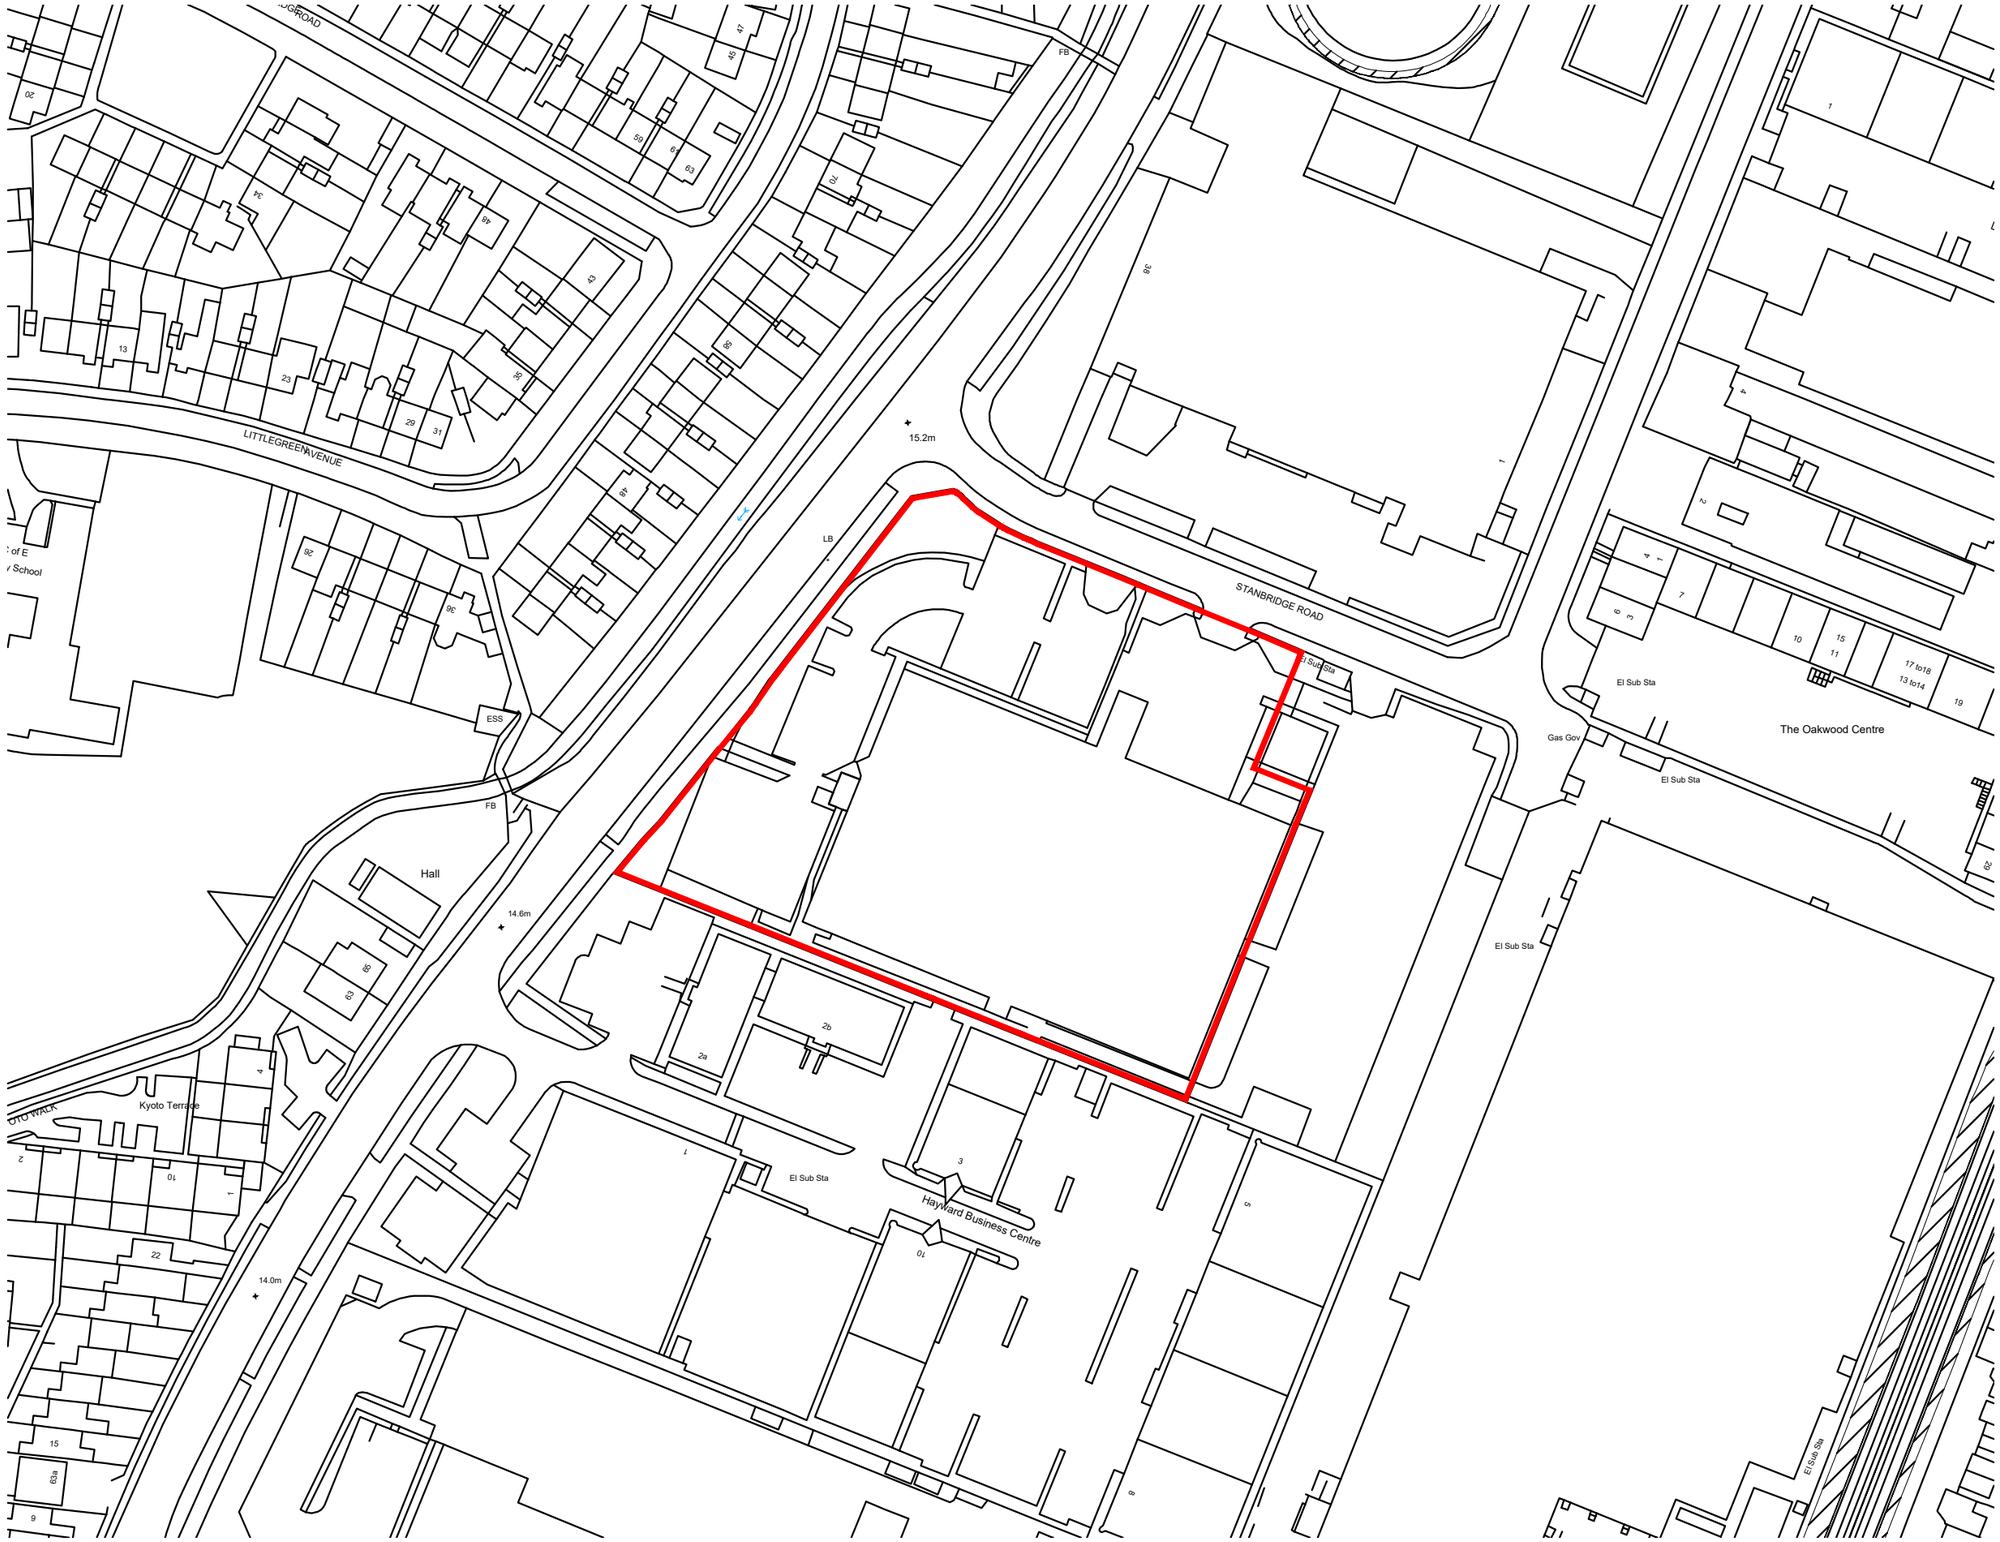

LOCATION PLAN

SCALE BAR 1:1250

10m 20m 30m 40m 50m 100m

© Crown Copyright
All right reserved
Reproduced by Permission
Licence No.100046837

NOTES

- Data within this drawing provided by Ordnance Survey. Please note that Ordnance Survey can only guarantee accuracy to 0.9m for maps at this scale. CAAD ltd. accept no responsibility for the accuracy of the Ordnance Survey boundaries. It is strongly recommended that a land survey is carried out should the development rely on the accuracy of these boundaries.

Critchley Architecture And Design Ltd.
Contact: 02392 474 919 | info@caad.online
The Old Bakery, 34 North Street, Havant, PO9 1PT

STAGE: PLANNING

Revisions

P1 - Issued for comments - JGF (27.05.25)
P2 - Issued for Planning - JGF (11.06.2025)
P3 - Issued for Planning - KM (03.03.2026)

Project Address

36 New Lane,
Havant,
PO9 2JL

LOCATION PLAN

Scale	A3 = As Shown
Drawn By	OS
Date	05.03.2025

Project No.	Sheet No.	Rev.
25003	101	P3