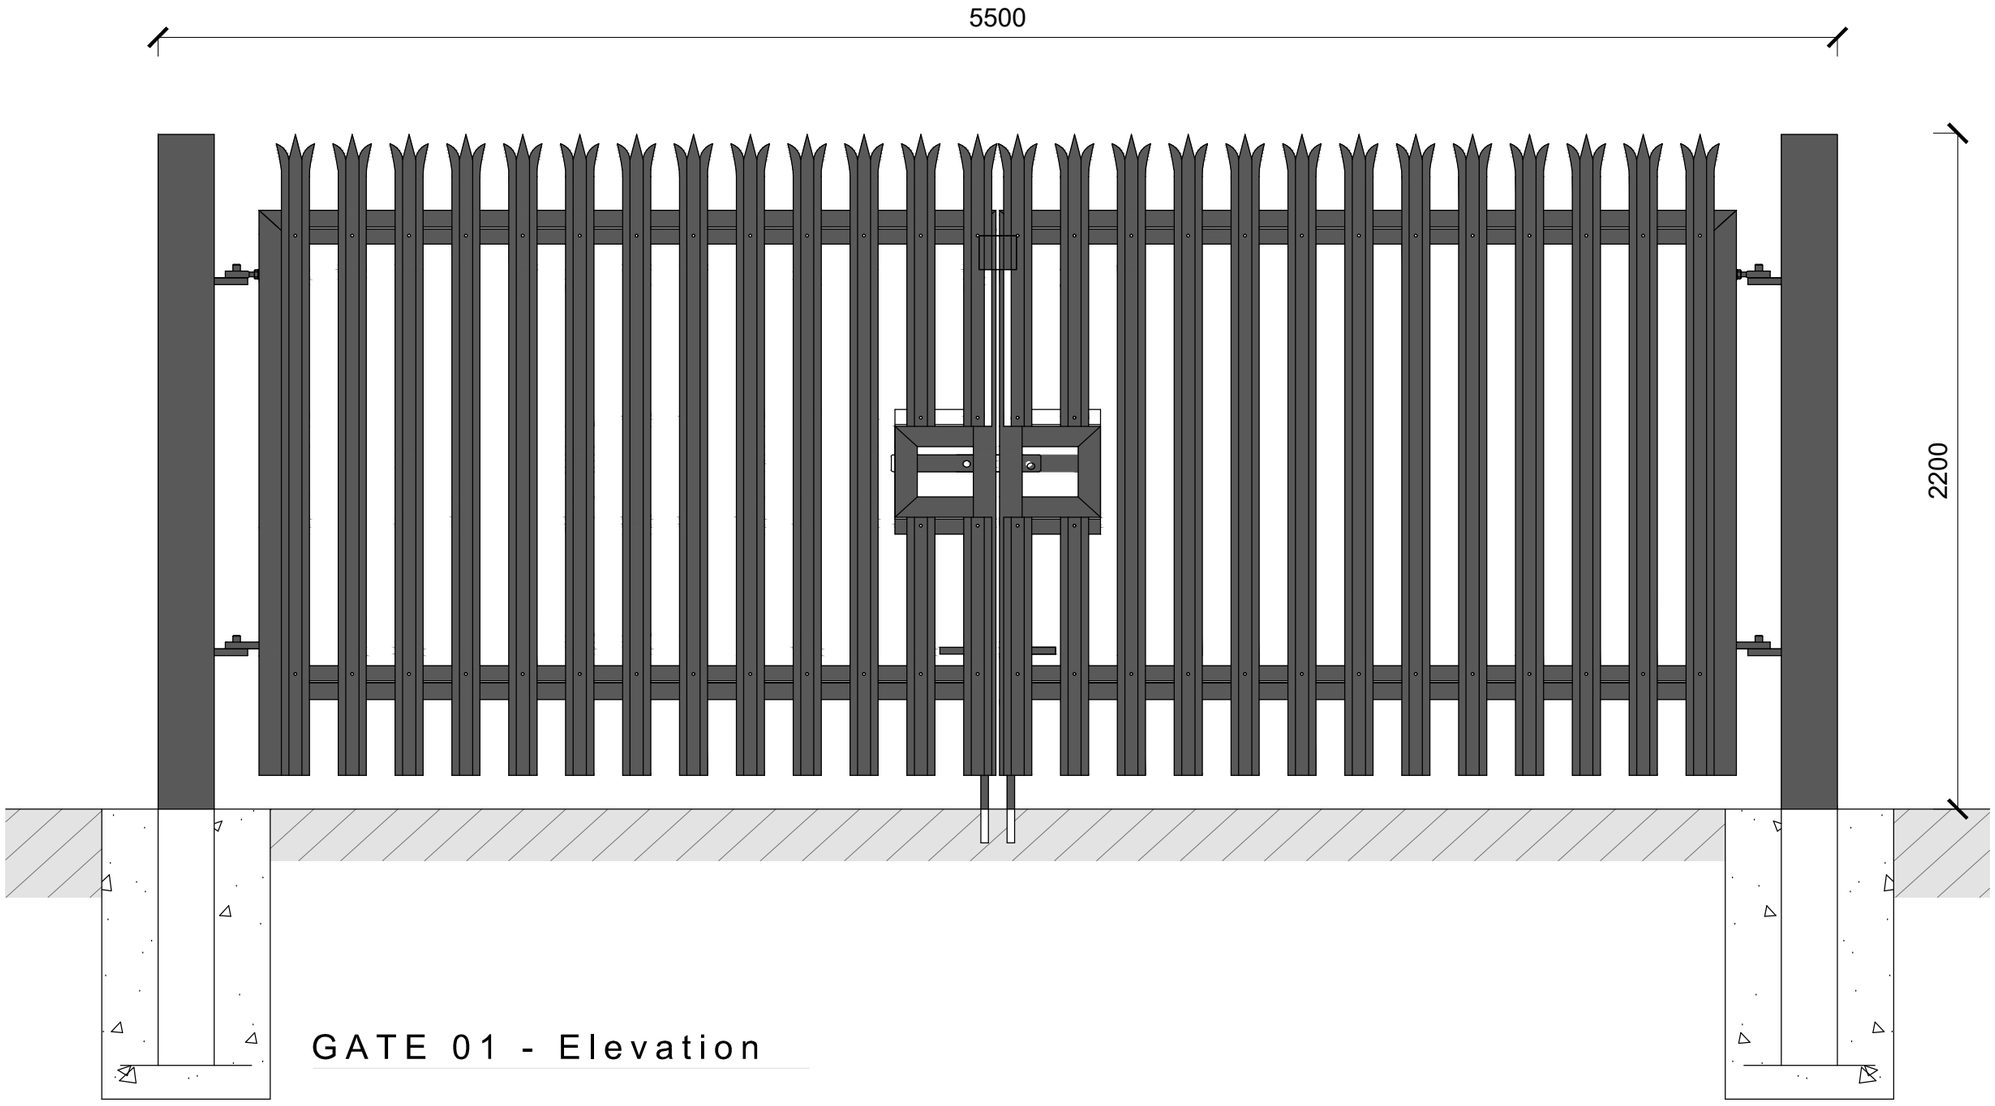

GATE 01 - Elevation

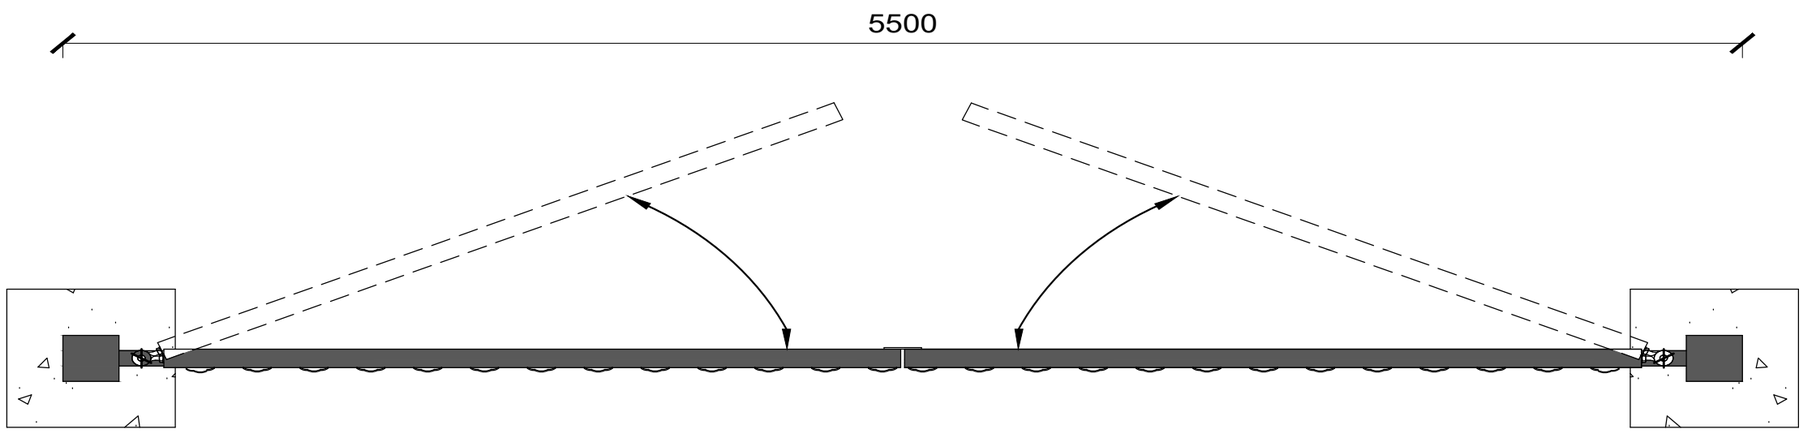

GATE 01 - Plan

SCALE BAR 1:20

0.2m | 0.4m | 0.6m | 0.8m | 1m | | | | | 2m

NOTES

- The details shown are for design intent purposes only and are subject to further design development with suppliers and sub-contractors.
- Proposals subject to consultation and approval from Local Authority Planning Department and Building Control (or an Approved Inspector).
- All setting out dimensions should be checked on site prior to construction and any discrepancies and/or omissions should be reported to the Architect immediately.
- Do not scale from drawings, any dimensions shown are indicative only and are subject to verification on site.
- This drawing is to be read in conjunction with all other plans, structural calculations and specifications.

CAAD

Critchley Architecture And Design Ltd.

Contact: 02392 474 919 | info@caad.online

The Old Bakery, 34 North Street, Havant, PO9 1PT

STAGE: PLANNING

Revisions

P1 - Issued for Planning - JGF (10.06.2025)
P2 - Issued for Planning - KM (03.03.2026)
P3 - Minor Revisions - JF (26.03.2026)

Project Address

36 New Lane,
Havant,
PO9 2JL

GATE 01 DETAILS

Scale	A3 = 1:20
Drawn By	JGF
Date	10.06.2025

Project No.	Sheet No.	Rev.
25003	512	P3