



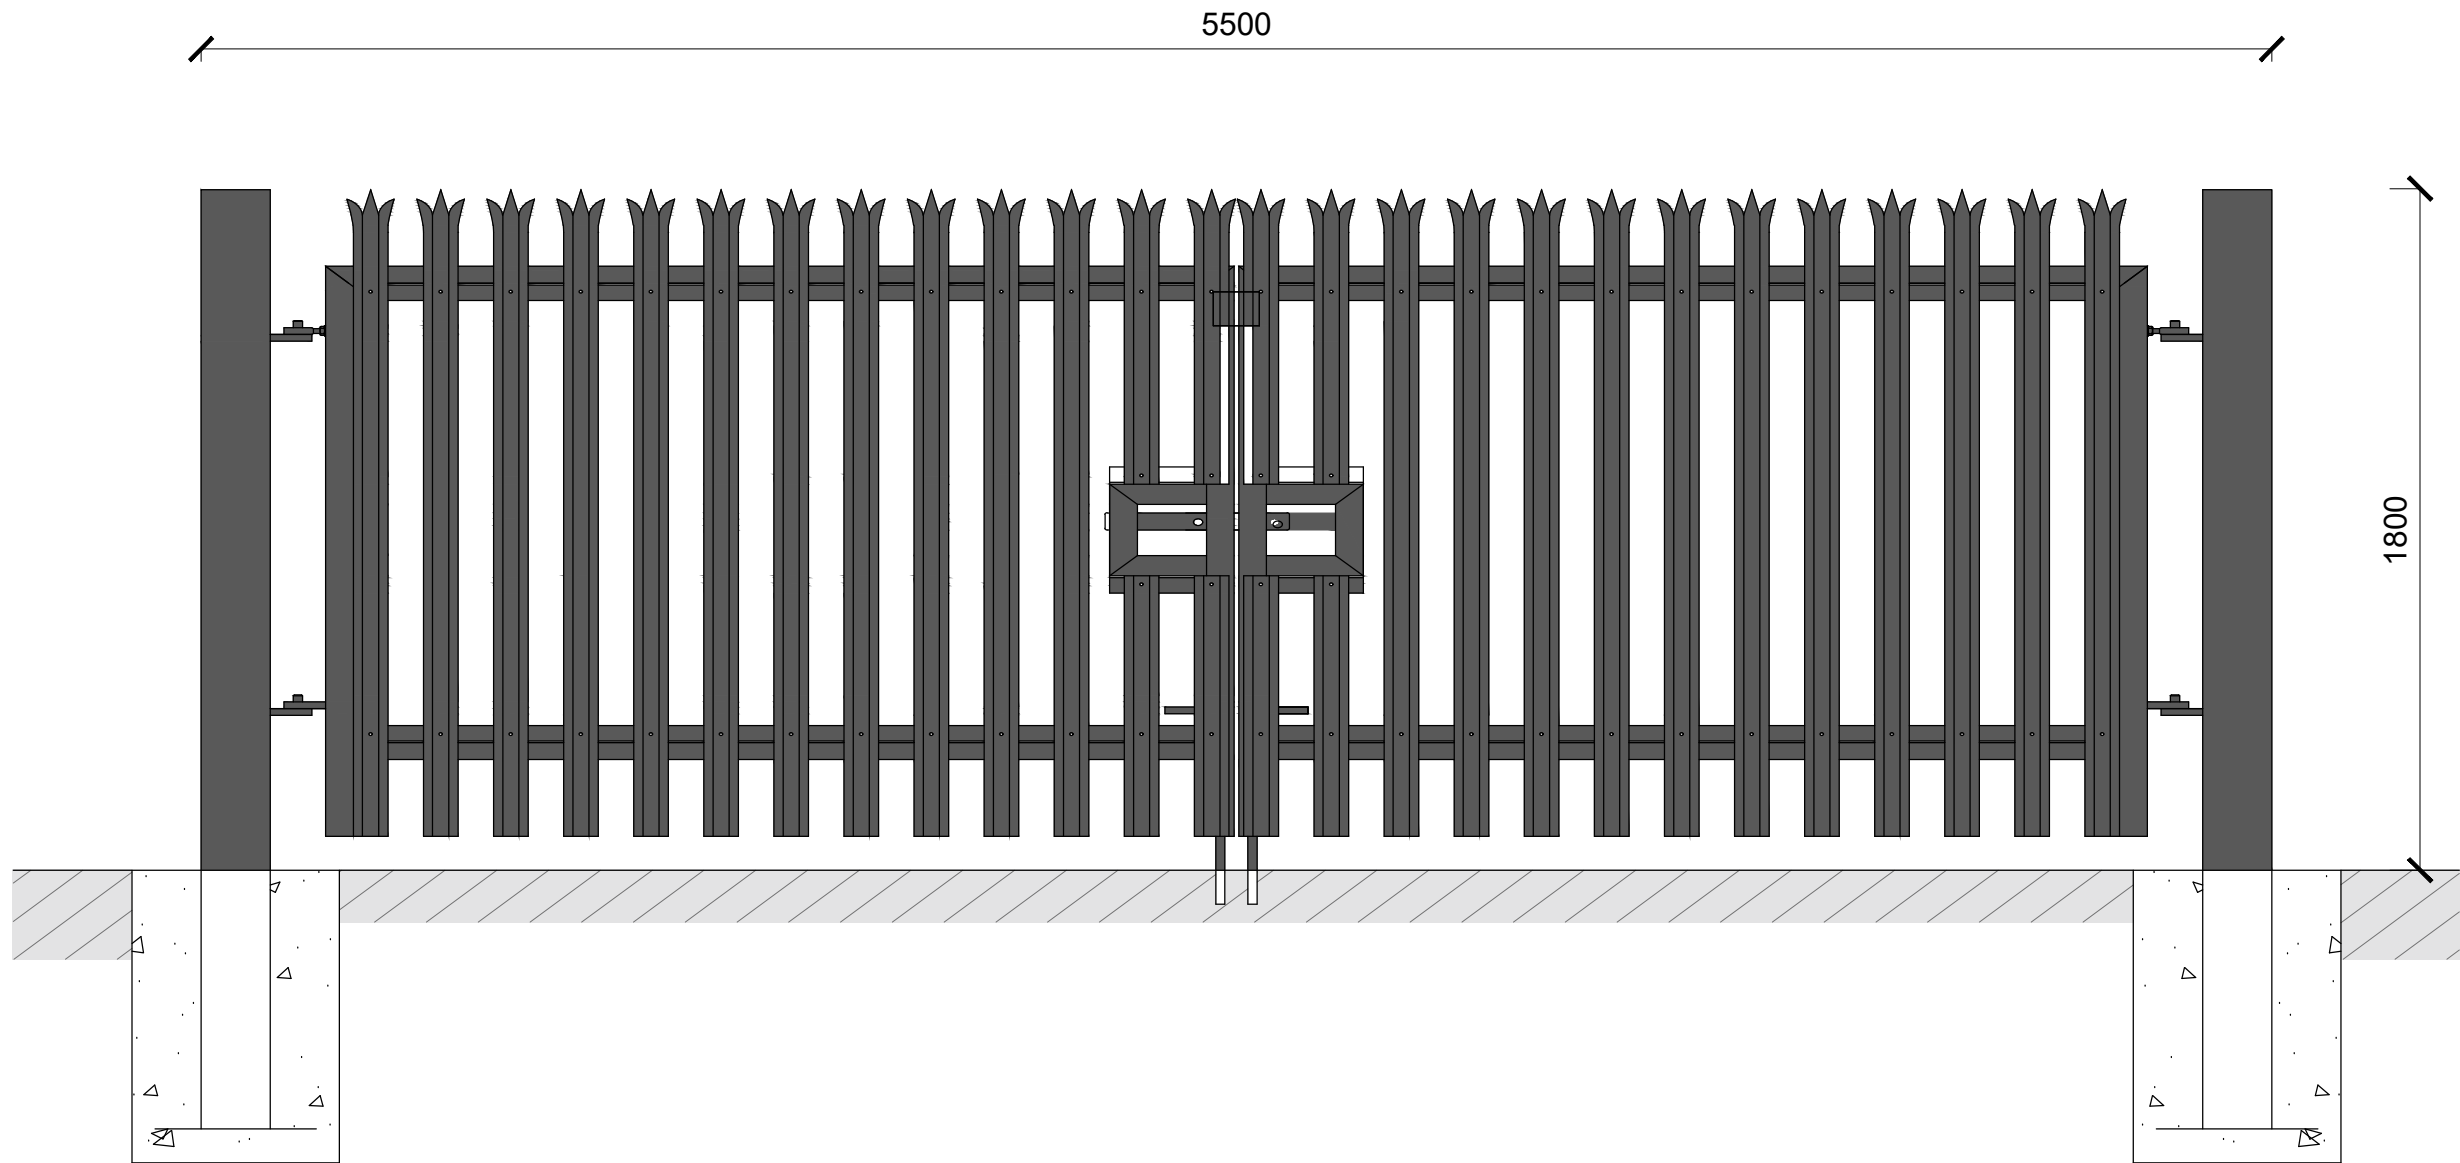


GATE 02 - Elevation

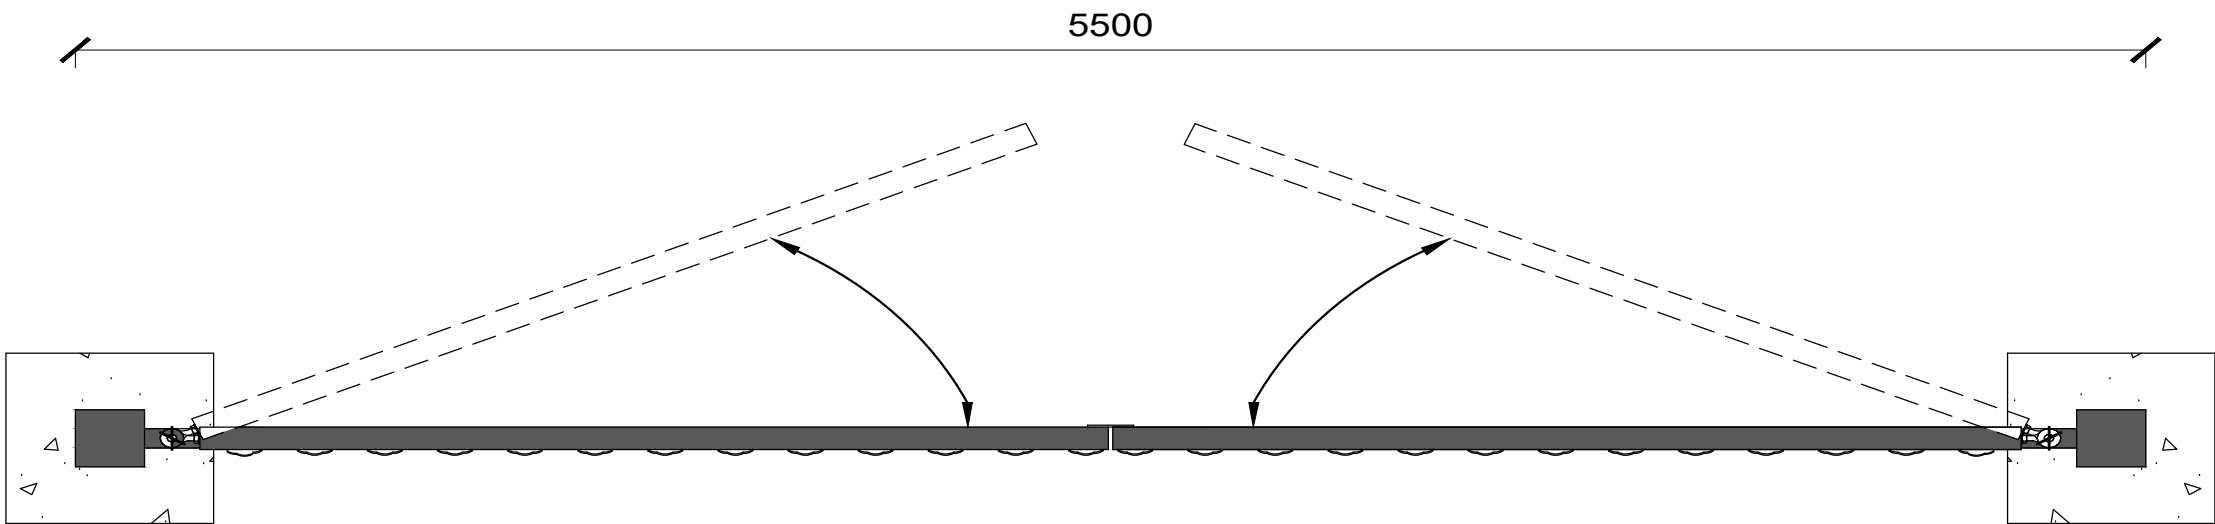

GATE 02 - Plan

SCALE BAR 1:20

 

- NOTES
- The details shown are for design intent purposes only and are subject to further design development with suppliers and sub-contractors.
 - Proposals subject to consultation and approval from Local Authority Planning Department and Building Control (or an Approved Inspector).
 - All setting out dimensions should be checked on site prior to construction and any discrepancies and/or omissions should be reported to the Architect immediately.
 - Do not scale from drawings, any dimensions shown are indicative only and are subject to verification on site.
 - This drawing is to be read in conjunction with all other plans, structural calculations and specifications.



Critchley Architecture And Design Ltd.

Contact: 02392 474 919 | info@caad.online

The Old Bakery, 34 North Street, Havant, PO9 1PT

STAGE: PLANNING

- Revisions
- P1 - Issued for Planning - JGF (12.06.2025)
P2 - Issued for Planning - KM (03.03.2026)
P3 - Minor Revisions - JF (26.03.2026)

Project Address

36 New Lane,
Havant,
PO9 2JL

GATE 02 DETAILS

Scale A3 = 1:20
Drawn By JGF
Date 12.06.2025

Project No. Sheet No. Rev.

25003 513 P3