



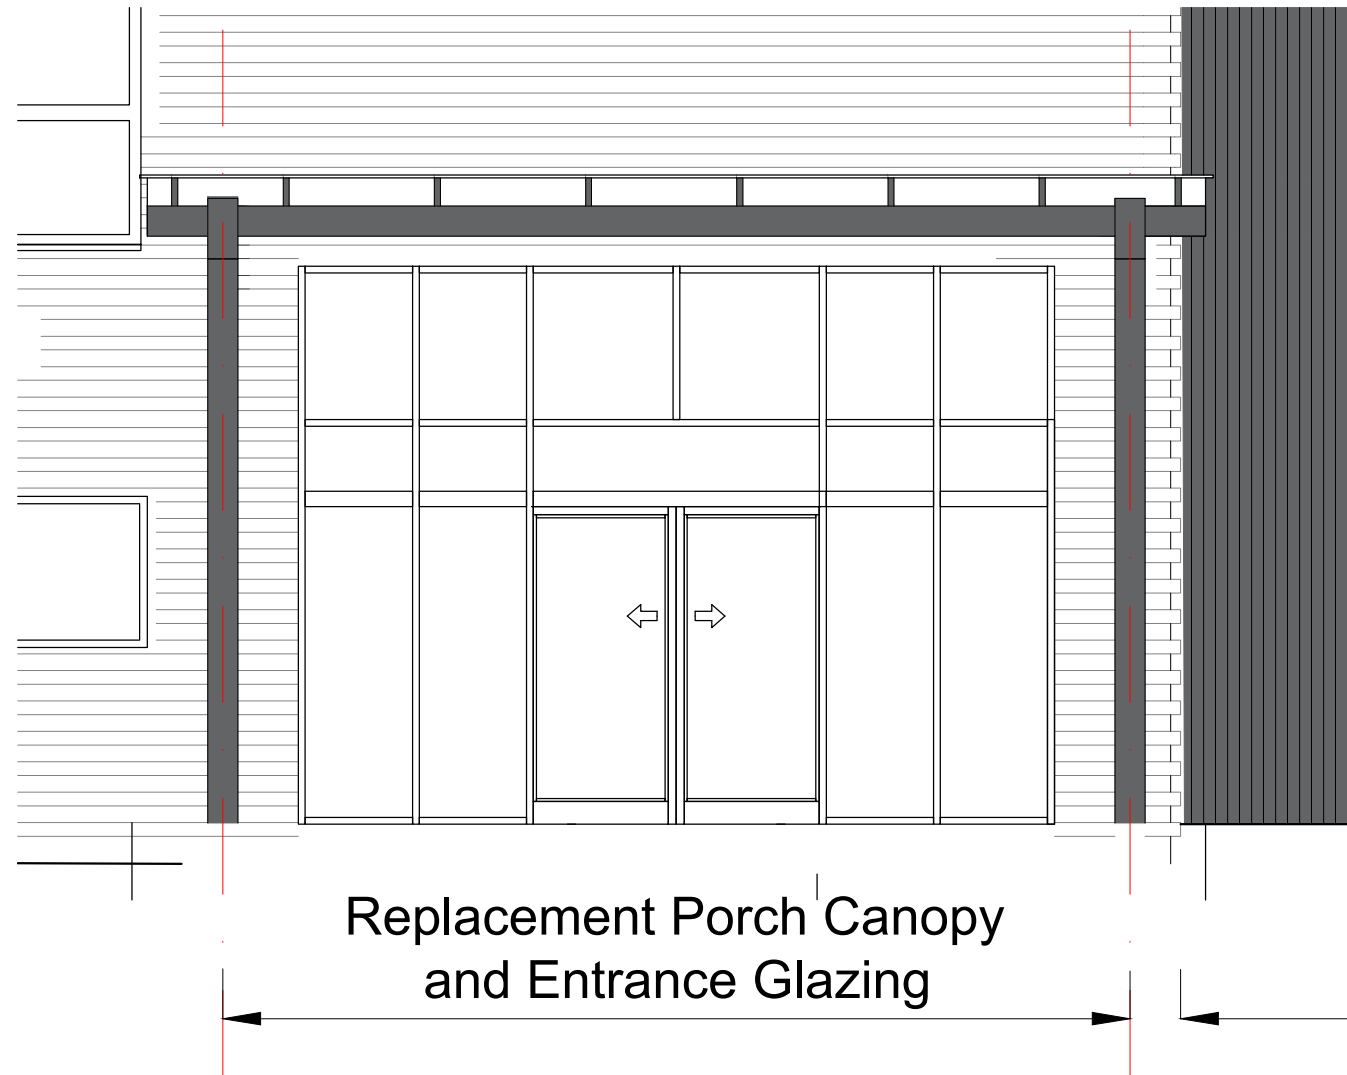

Replacement Porch Canopy
and Entrance Glazing

Replacement Porch Canopy

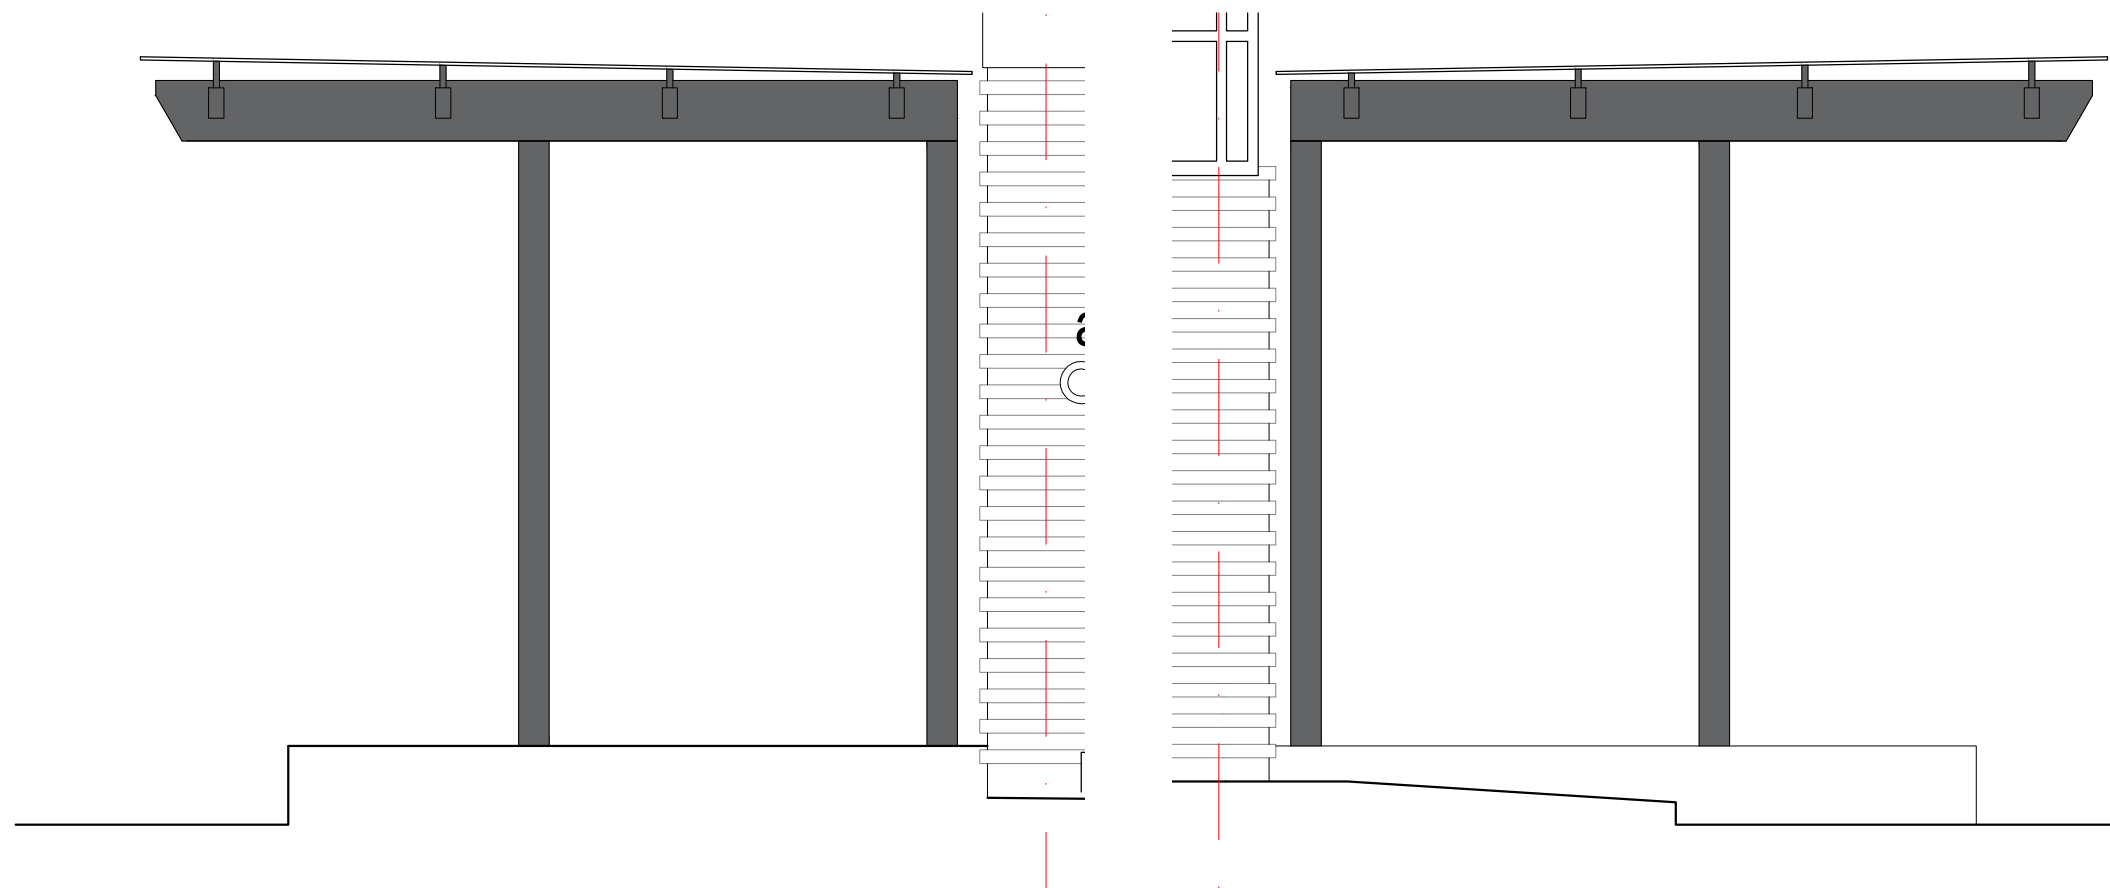

SCALE BAR 1:50



NOTES

- The details shown are for design intent purposes only and are subject to further design development with suppliers and sub-contractors.
- Proposals subject to consultation and approval from Local Authority Planning Department and Building Control (or an Approved Inspector).
- All setting out dimensions should be checked on site prior to construction and any discrepancies and/or omissions should be reported to the Architect immediately.
- Do not scale from drawings, any dimensions shown are indicative only and are subject to verification on site.
- This drawing is to be read in conjunction with all other plans, structural calculations and specifications.



Critchley Architecture And Design Ltd.

Contact: 02392 474 919 | info@caad.online

The Old Bakery, 34 North Street, Havant, PO9 1PT

STAGE: PLANNING

Revisions

- P1 - Issued for information - JGF (10.06.2025)
P2 - Issued for Planning - KM (03.03.2026)
P3 - Minor revisions - JF (26.03.2026)

Project Address

36 New Lane,
Havant,
PO9 2JL

PROPOSED ENTRANCE CANOPY

Scale A3 = As Shown
Drawn By JGF
Date 10.06.2025

Project No. Sheet No. Rev.

25003 502 P3