


HWFC

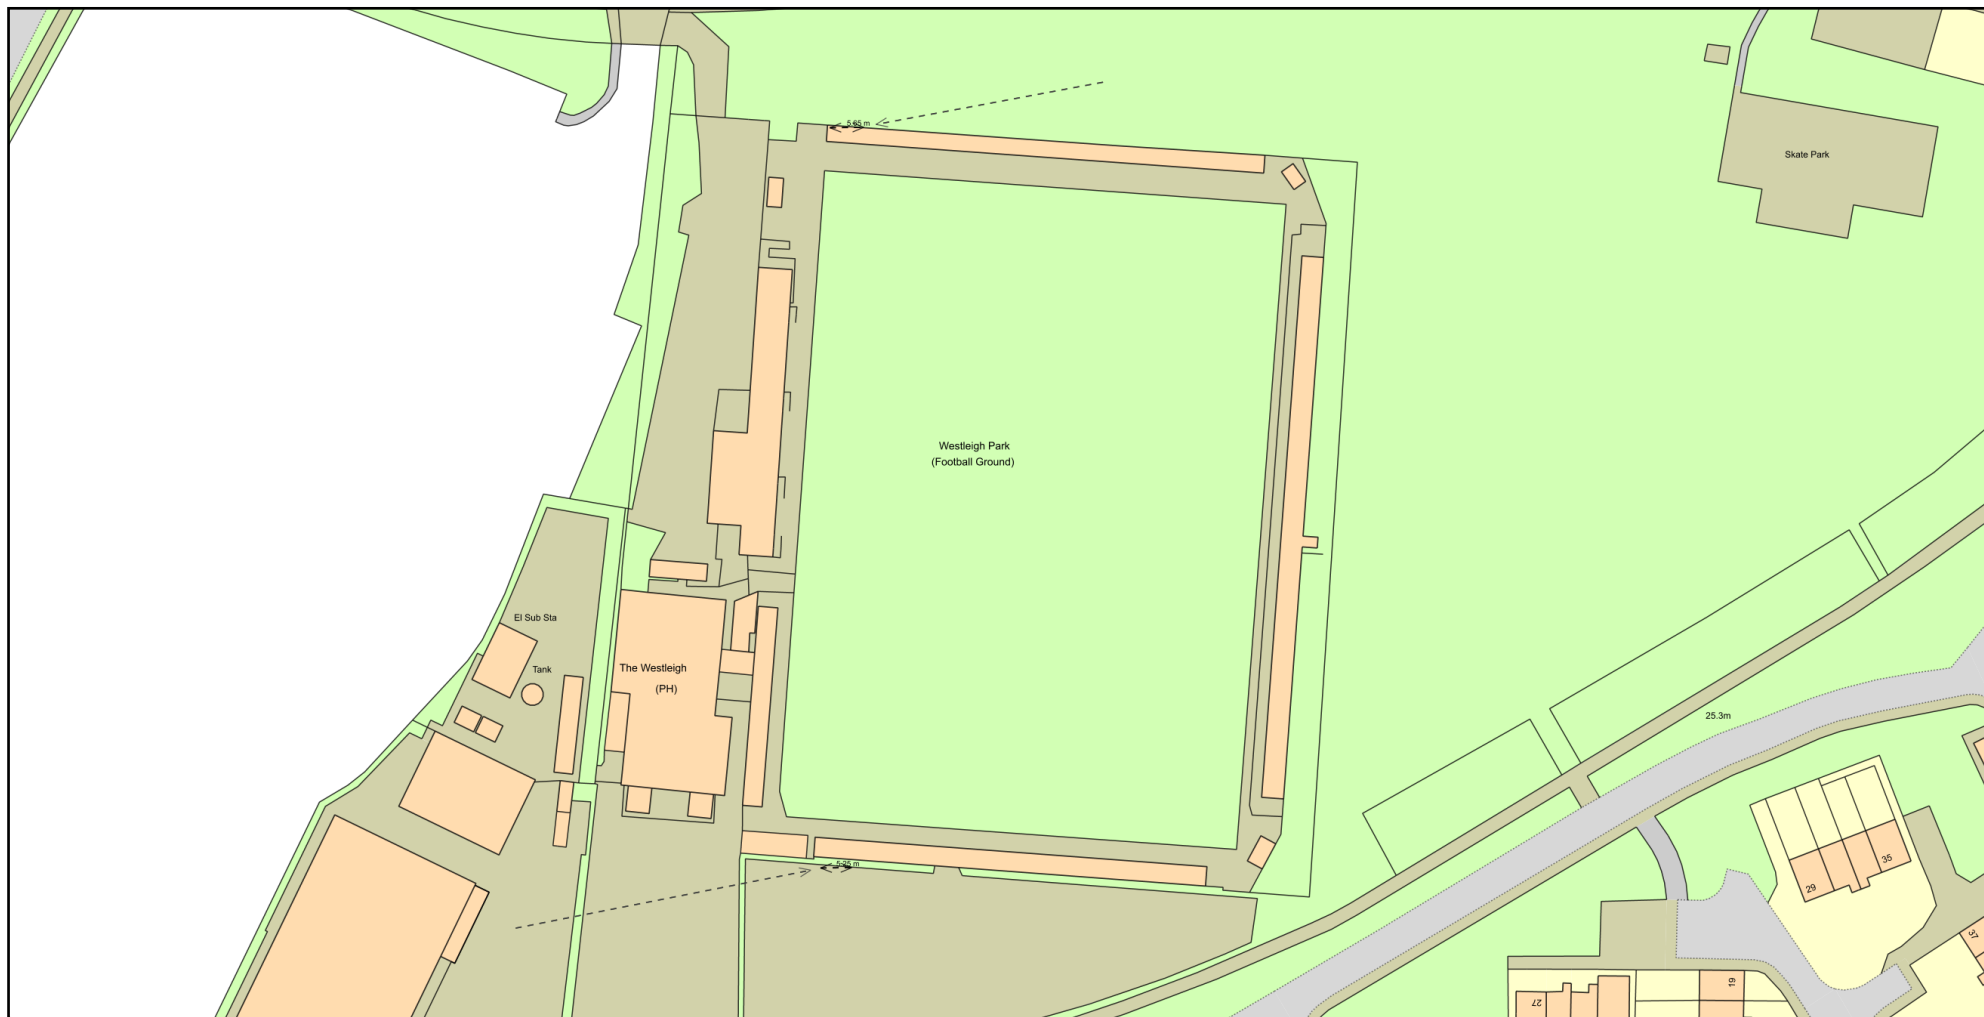

0 50
Metres



Plan Produced for: Mark Pope

Date Produced: 01 Apr 2026

Plan Reference Number: TQRQM26091112252721

Scale: 1:1250 @ A4

© Crown copyright and database rights 2025 OS 100042766

