


Location Plan

Site Address: Easting: 471506 Northing: 99173

Date Produced: 02-Apr-2026

Scale: 1:1250 @A3

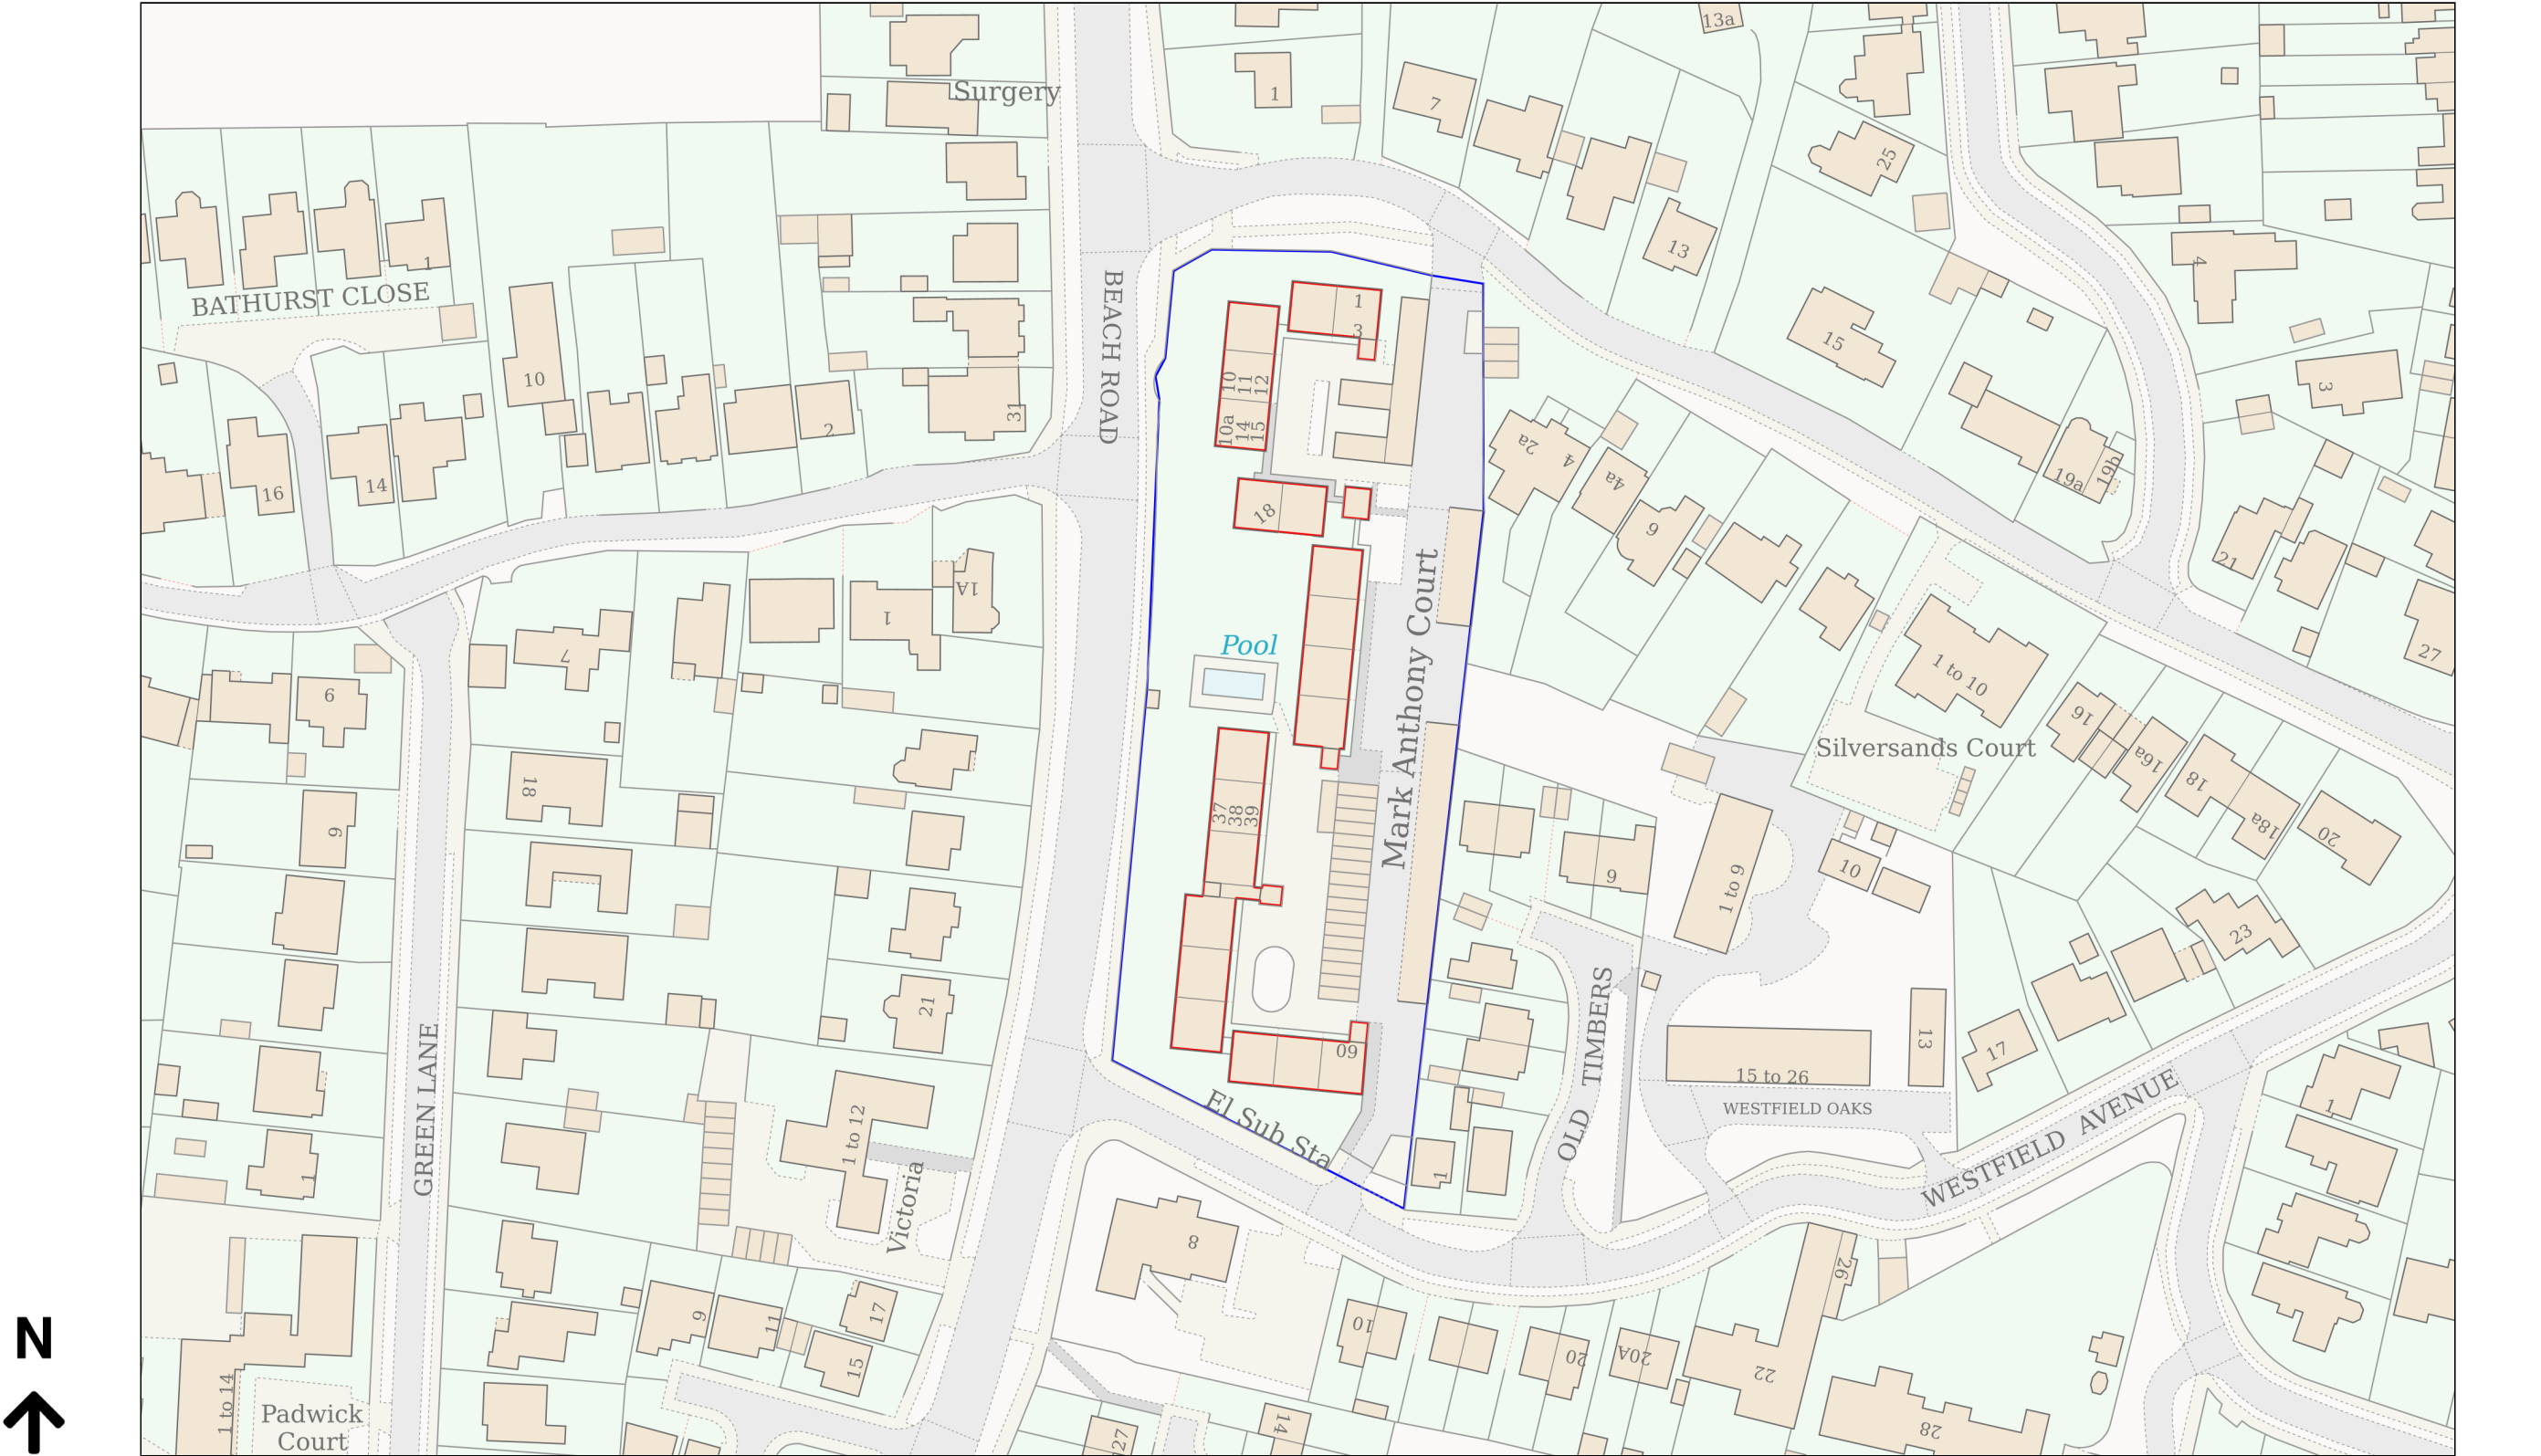

Planning Portal Reference: PP-14793260v1