Datum: 0.00m

1 EXISTING EASTERN ELEVATION

scale - 1:200

Datum: 0.00m

2 PROPOSED EASTERN ELEVATION

scale - 1:200

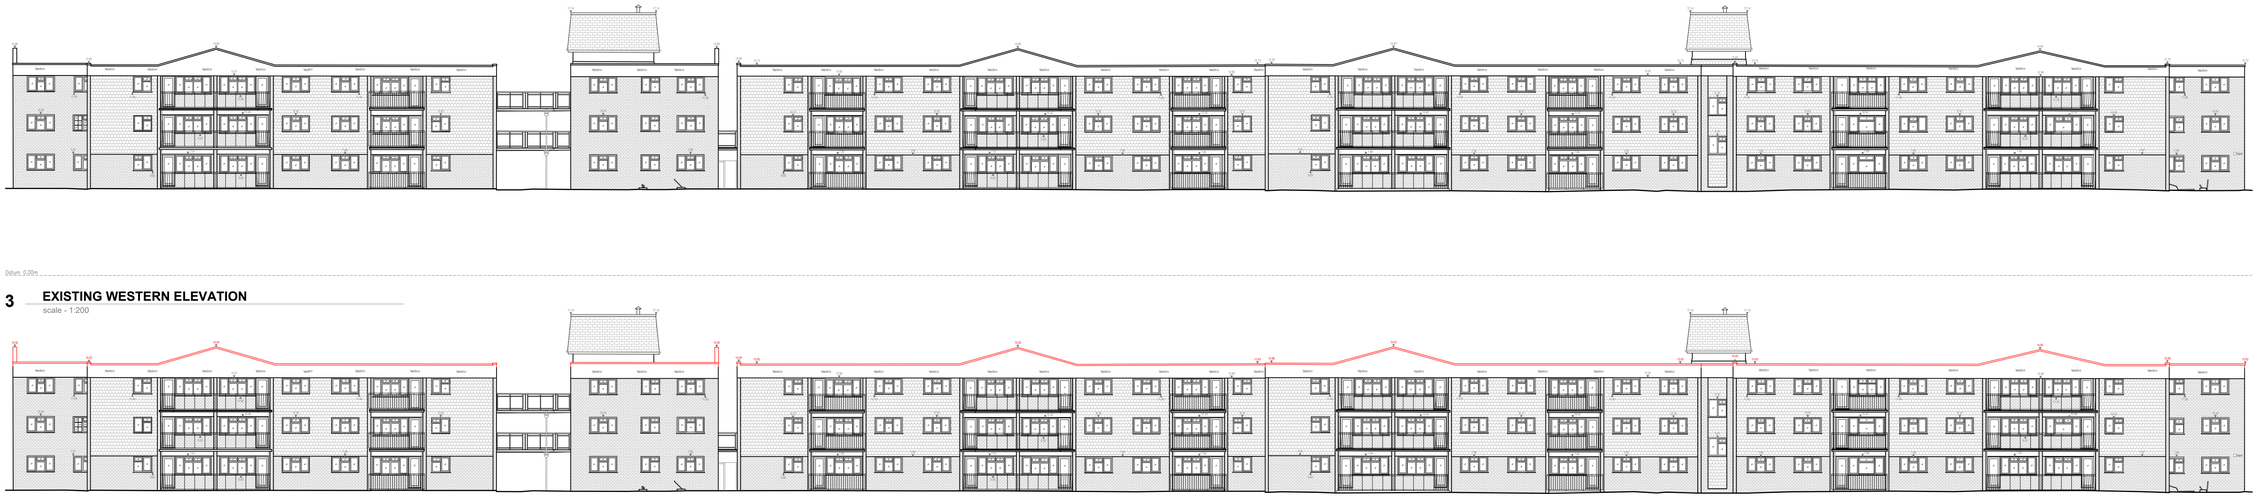

Datum: 0.00m

3 EXISTING WESTERN ELEVATION

scale - 1:200

Datum: 0.00m

4 PROPOSED WESTERN ELEVATION

scale - 1:200

Datum: 0.00m

5 EXISTING NORTHERN ELEVATION

scale - 1:200

Datum: 0.00m

6 PROPOSED NORTHERN ELEVATION

scale - 1:200

Datum: 0.00m

7 EXISTING SOUTHERN ELEVATION

scale - 1:200

Datum: 0.00m

8 PROPOSED SOUTHERN ELEVATION

scale - 1:200

1:200 0 2m 4m 6m 8m 10m

Use given dimensions over scaling, do not scale from this drawing unless for local authority purposes.

Dimensions to be checked on site prior to works with any discrepancies to be reported to Principal Designer immediately.

This drawing should be read in conjunction with other consultants information such as drawings, specifications, reports and calculations.

The client must abide by the construction design and management regulations 2015.
The building owner has a duty under the requirements of the party wall act 1996.

Works started without full approval from the local planning or building control authority are at the client, developer or contractors own risk. with no liability accepted by ATP Architectural Design.

No liability is accepted by ATP Architectural Design for any loss of any sort or additional expense incurred consequent on any variation to the layout or specification that may be required as a result of site conditions, availability of materials, custom or practice, the requirements of the building inspector or any other circumstances.

Indicates flat roof parapets and gablets to be raised 200mm.

atp ARCHITECTURAL DESIGN

A PO13 0UG E info@atpdesign.co.uk M 07590 762949 W www.atpdesign.co.uk

Client: STELLARGRADE LIMITED

Status: Planning

Address: Mark Anthony Court Estate, Hayling Island, Hampshire, PO11 0AE

Rev: -

Project: Proposed flat roof refurbishment to provide insulation and raising of parapets to flat roofs

Date: 09/03/2026

Title: Existing & proposed elevations

Scale: 1:200 @ A1

Drawing number: 26486-200-PL

Drawn: TKP

Rev:	Description:	By:	Date:

ATP Architectural Design is the trading name of ATP Design Ltd (12131940) a limited company registered in England and Wales with its registered office at 1 High Street, Cosham, Hampshire, PO6 3BL.
The Copyright of this drawing is held by ATP Architectural Design and is not to be reproduced in any way without prior written consent.