




Elevation, 1:20

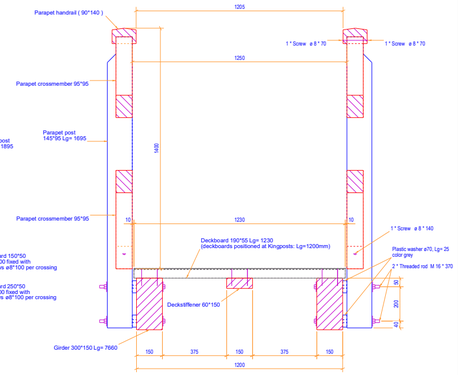


Cross section A - A , 1:10

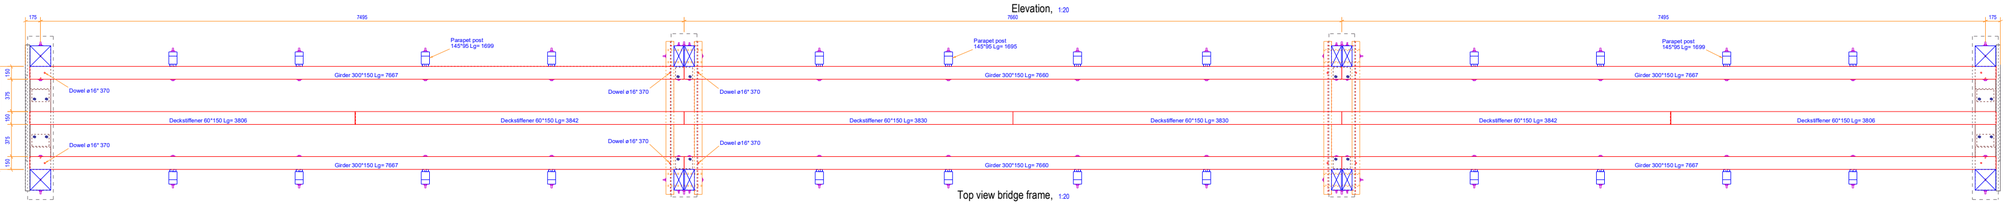


Top view bridge frame, 1:20

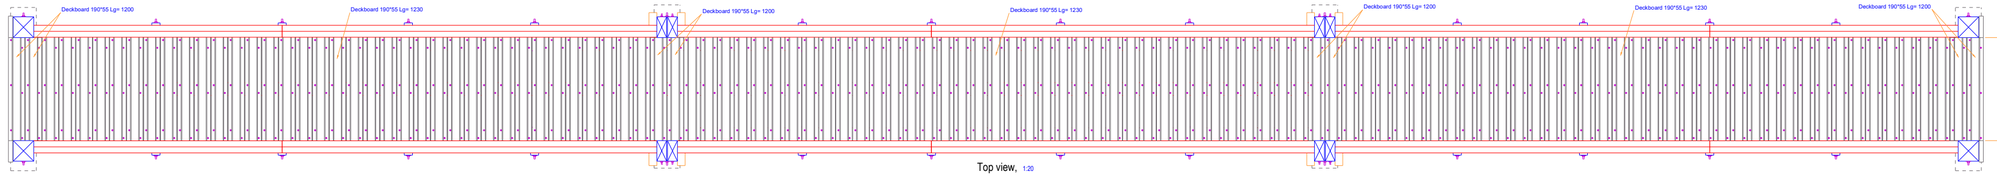


Top view, 1:20

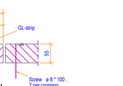


Detail dekboards, 1:5

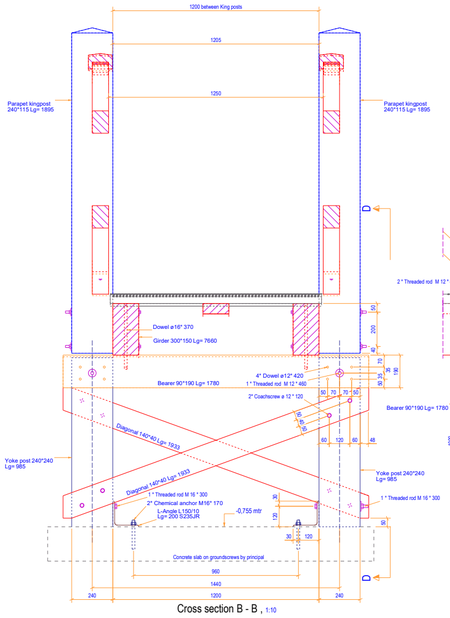


Cross section B - B , 1:10

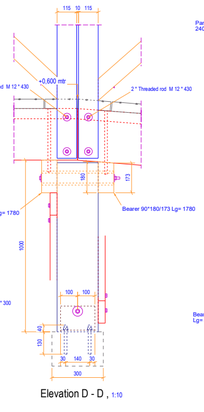


Elevation D - D , 1:10

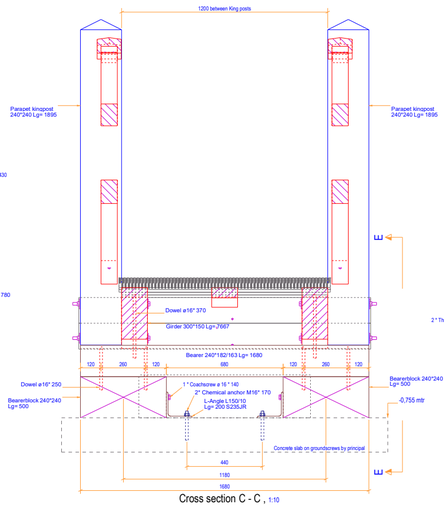


Cross section C - C , 1:10

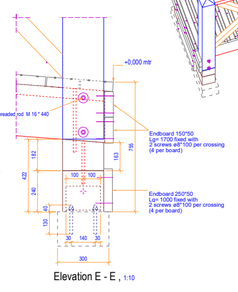


Elevation E - E , 1:10

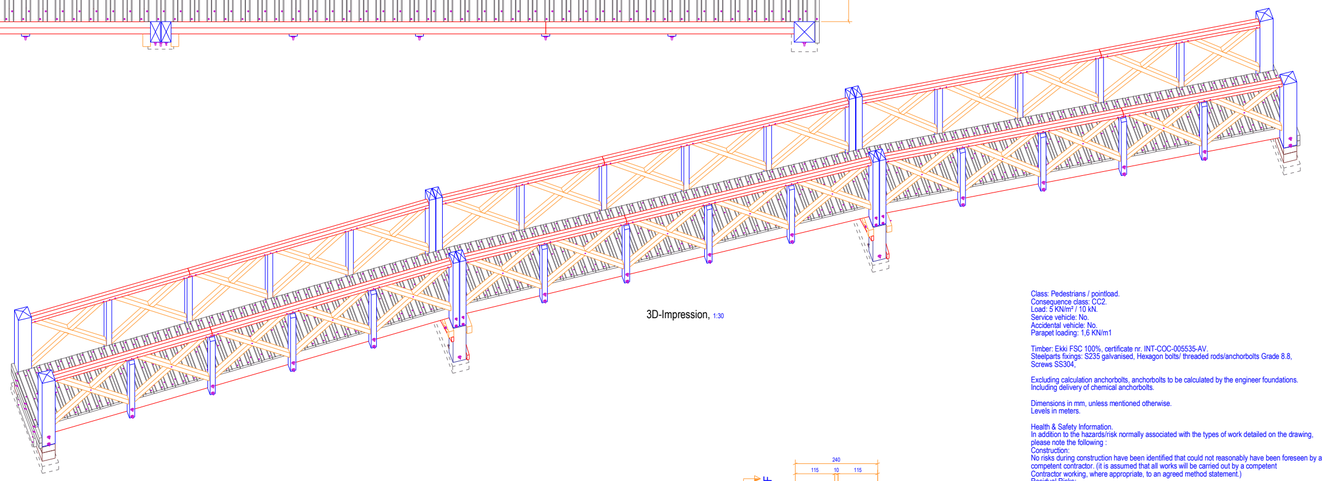

3D-Impression, 1:30

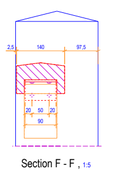

Section F - F , 1:5

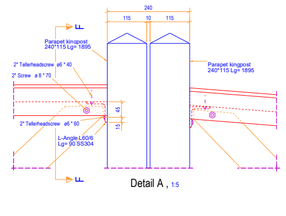

Detail A , 1:5

Class: Pedestrians / pointload.
Consequence class: CC2.
Load: 5 KN/m² / 10 kN.
Service vehicle: No.
Accidental vehicle: No.
Parapet loading: 1,6 KN/m1

Timber: Ekki FSC 100%, certificate nr: INT-COC-005535-AV.
Steelparts fixings: S235 galvanised. Hexagon bolts/ threaded rods/anchorbolts Grade 8.8.
Screws SS304.

Excluding calculation anchorbolts, anchorbolts to be calculated by the engineer foundations.
Including delivery of chemical anchorbolts.

Dimensions in mm, unless mentioned otherwise.
Levels in meters.

Health & Safety Information.
In addition to the hazards/risk normally associated with the types of work detailed on the drawing, please note the following :
Construction:
No risks during construction have been identified that could not reasonably have been foreseen by a competent contractor. (it is assumed that all works will be carried out by a competent Contractor working, where appropriate, to an agreed method statement.)
Residual Risks:
working at height.
working over water.

Rev. no.	Description revision/addition	Revision date	Drawn
0	First drawing	20.05.2025	AB

Project
Hampshire County Council.
3rd Floor West Elizabeth II Court, The Castle, Winchester. Hampshire, SO***

Name structure
Langstone Seawall Cycle bridge.
Havant, Hampshire.

Part structure
1 Bridge, Prefazo Type 1A
General arrangement with details.

Status
-

Design
HS

Drawn
AB

Checked

Scale
As indicated @

Project- order number
2024252 - 241782

Sheet
0 - 01

PREFAZO5 Type: 1A

SARUM HARDWOOD STRUCTURES LTD
Inc. MAT & TIMBER SERVICES
Unit 7a, Chilbolton Down Farm
STOCKBRIDGE, Hampshire SO20 6BU
Tel: 01264 810369 – Fax: 01264 810900
info@sarumtimberpool.co.uk
www.sarumtimberpool.co.uk
SHS Bridges & Structures

"This document contains information proprietary to GROOT LEMMER B.V. Any disclosure or use of the proprietary information or reproduction of this document is expressly prohibited except as GROOT LEMMER B.V. may otherwise agree in writing."

T:\Projecten\241782 Havant\2024\2D\241782 Havant plotted on: 20.05.2025 11:13:07

Tekla Structures model