This is a C.A.D. drawing and may only be modified by hand in accordance with QA Procedure

NOTE: All dimensions to be checked on site prior to commencement of any work
*** DO NOT SCALE FROM THIS DRAWING***
Notify C.A. of any discrepancies before ordering materials.
No.

Soils on site (extracted from RSK Geosciences report 305258-R02 (00)):
Dark brown slightly clayey topsoil with rare fine flint gravels from 0.1-02m depth
Dark brown slightly clayey made ground with moderately high cobble contect and fine to coarse flint gravels from 0.3-09m depth
Slightly sandy gravelly clay head deposits with flint gravels and moderate cobble content from 1.4-2.4m
Lambeth Group soft orangish brown mottled grey sandy clay with rare flint gravels from 0.65-2m depth
Modified Plasticity index 8.33-44 giving low to high volume change capacity
PH8.3-8.6 No phytotoxic levels of contamination found.

SLOPING BED TO FRONT: PLANT SCHEDULE

Species	Size	Description	No.
Acanthus mollis	3L pot	Strong healthy plants	19
Anemanthele lessonia	3L pot	Strong healthy plants	9
Anenome 'Honorine Joubert'	3L pot	Strong healthy plants	5
Daphne odora 'Aureomarginata'	5L pot	Strong healthy plants	3
Hypericum 'Hidcote'	5L pot	Strong healthy plants	12
Pachysandra 'Silver edge'	2L pot	Strong healthy plants	79
Sarcococca hookeriana 'Humils'	5L pot	Strong healthy plants	6
Vinca minor 'Atropurpurea'	2L pot	Strong healthy plants	74

SLOPING BED TO EAST: PLANT SCHEDULE

Species	Size	Description	No.
Abelia x grandiflora 'Francis Mason'	7.5L pot	Strong healthy plants	26
Rosa 'Flower Amber Carpet'	7.5L pot	Strong healthy plants	26

THROUGHOUT SITE: TREE SCHEDULE

No.	Species	Size
3	Crataegus laevigata	20-25cm girth
2	'Paul's Scarlet'	14-16cm girth
	Malus 'Evereste'	

All to be strong and healthy rootballed trees with known provenance and strong leaders.

THROUGHOUT SITE: BULB SCHEDULE

Crocus 'Spring mix' bulbs		Bulbs	Free of disease / rot
www.crocus.co.uk to inc; 'Snowbunting', 'chrysanthus var fuscotinctus' & 'Ruby giant'			150

PUBLIC SPACES: Grass seed

www.germinalamenity.com	a3-embankments-drought	50g/m2

GARDEN SPACES: Grass seed

www.wildflowerlawnsandmeadows.com	Low flowering lawn seed mix	3g/m2

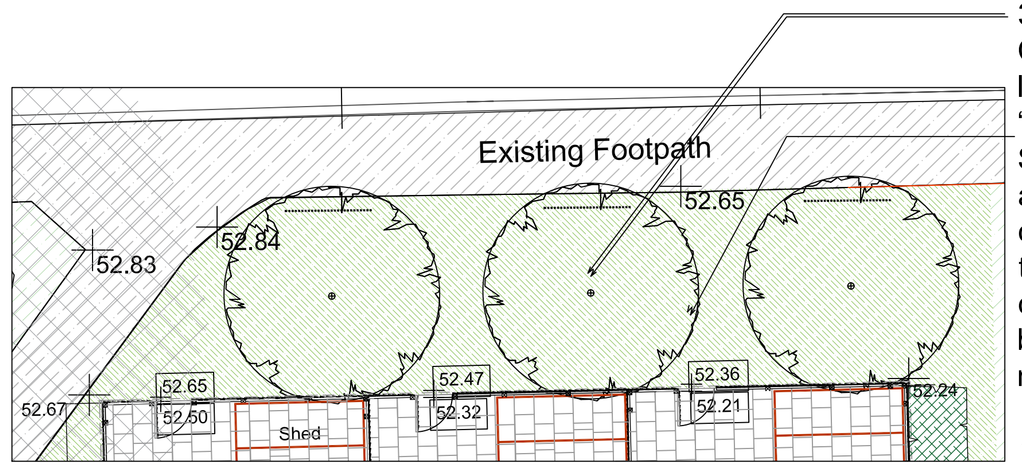

North of housing 1:100

3No. Crataegus laevigata 'Paul's Scarlet' Small trees to avoid overshadowing to north with colour and benefits for nature.

Allow for 3No. drifts of 150no. Spring crocus mix at 75mm centres

West of housing 1:100

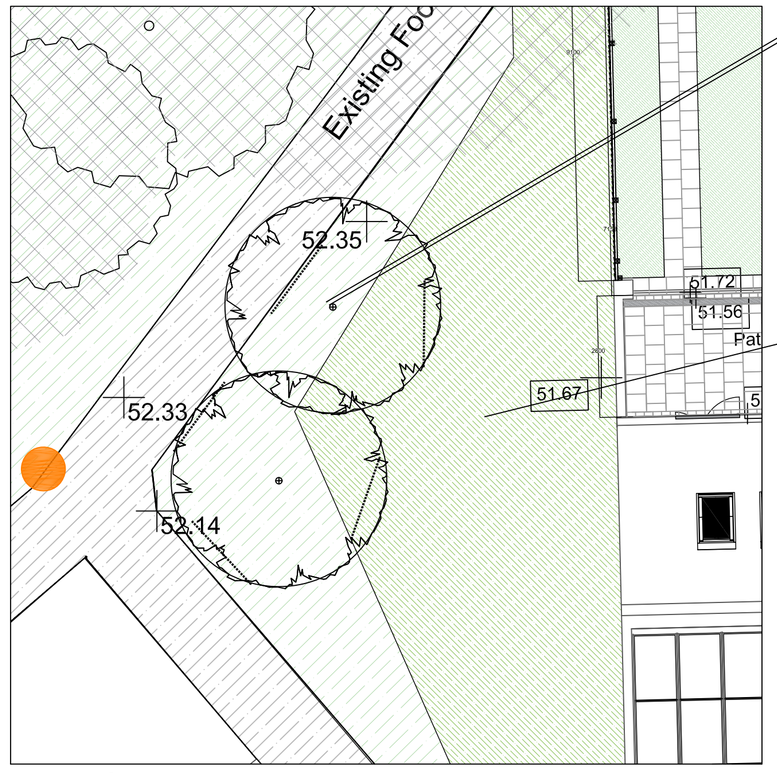

2No. Malus 'Evereste' 14-16cm girth. Small trees close to building with colour and benefits for nature.

Allow for 2No. drifts of 150no. Spring crocus mix at 75mm centres

West of housing 1:100

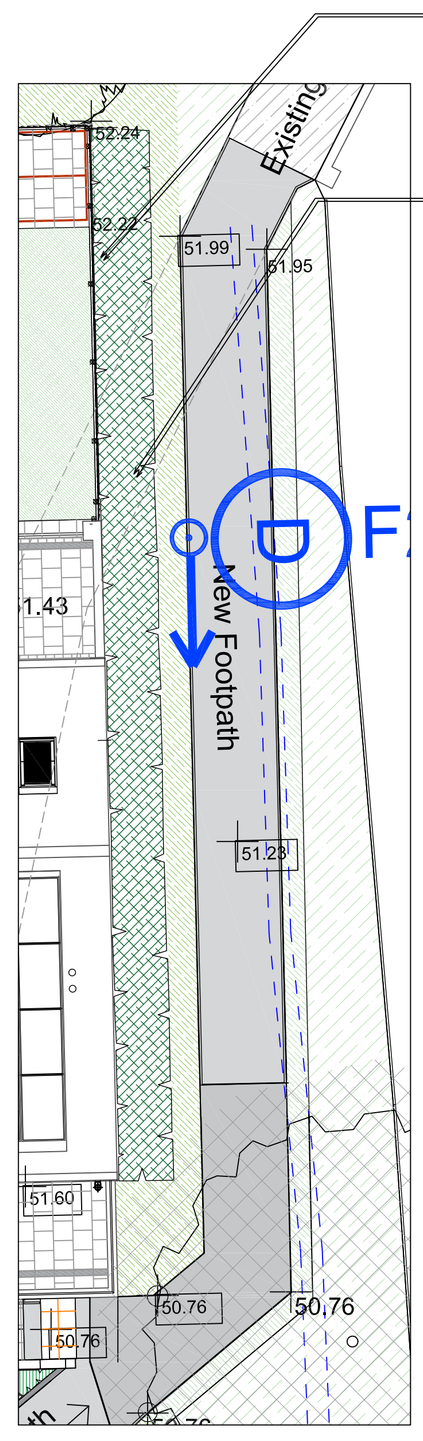

28No. Abelia × grandiflora 'Francis Mason' @900mm centres

26No. Rosa 'Flower Amber Carpet' @900mm centres

East of housing 1:100

Rev	Date	Revision Details (Amended by:)	Approved by

Project: Bunting Gardens

Drawing Title: Planting plan and schedules

Date: 02.01.25 | Scale: Varies@A1

HOUSING, NEIGHBOURHOOD & BUILDING SERVICES

JAMES HILL
Director

DEPARTMENTAL SECTION: Tel No: 023 9283 4092
LANDSCAPE ARCHITECTS: Susan Whitehouse Dip.L.A. M.L.I.

Design/Survey by	Drawn by	Checked by
HB	HB	CG

Drawing No: **2637-5101-C1**

SURVEY		DESIGN		WORKING DRAWING	
FEASIBILITY		TENDER		AS-BUILT	
INFORMATION		CONTRACT		A. I.	

© Copyright P.C.C. 2000

PCC A1 FRAME