




NATIONAL
MAP CENTRE

BLOCK PLAN

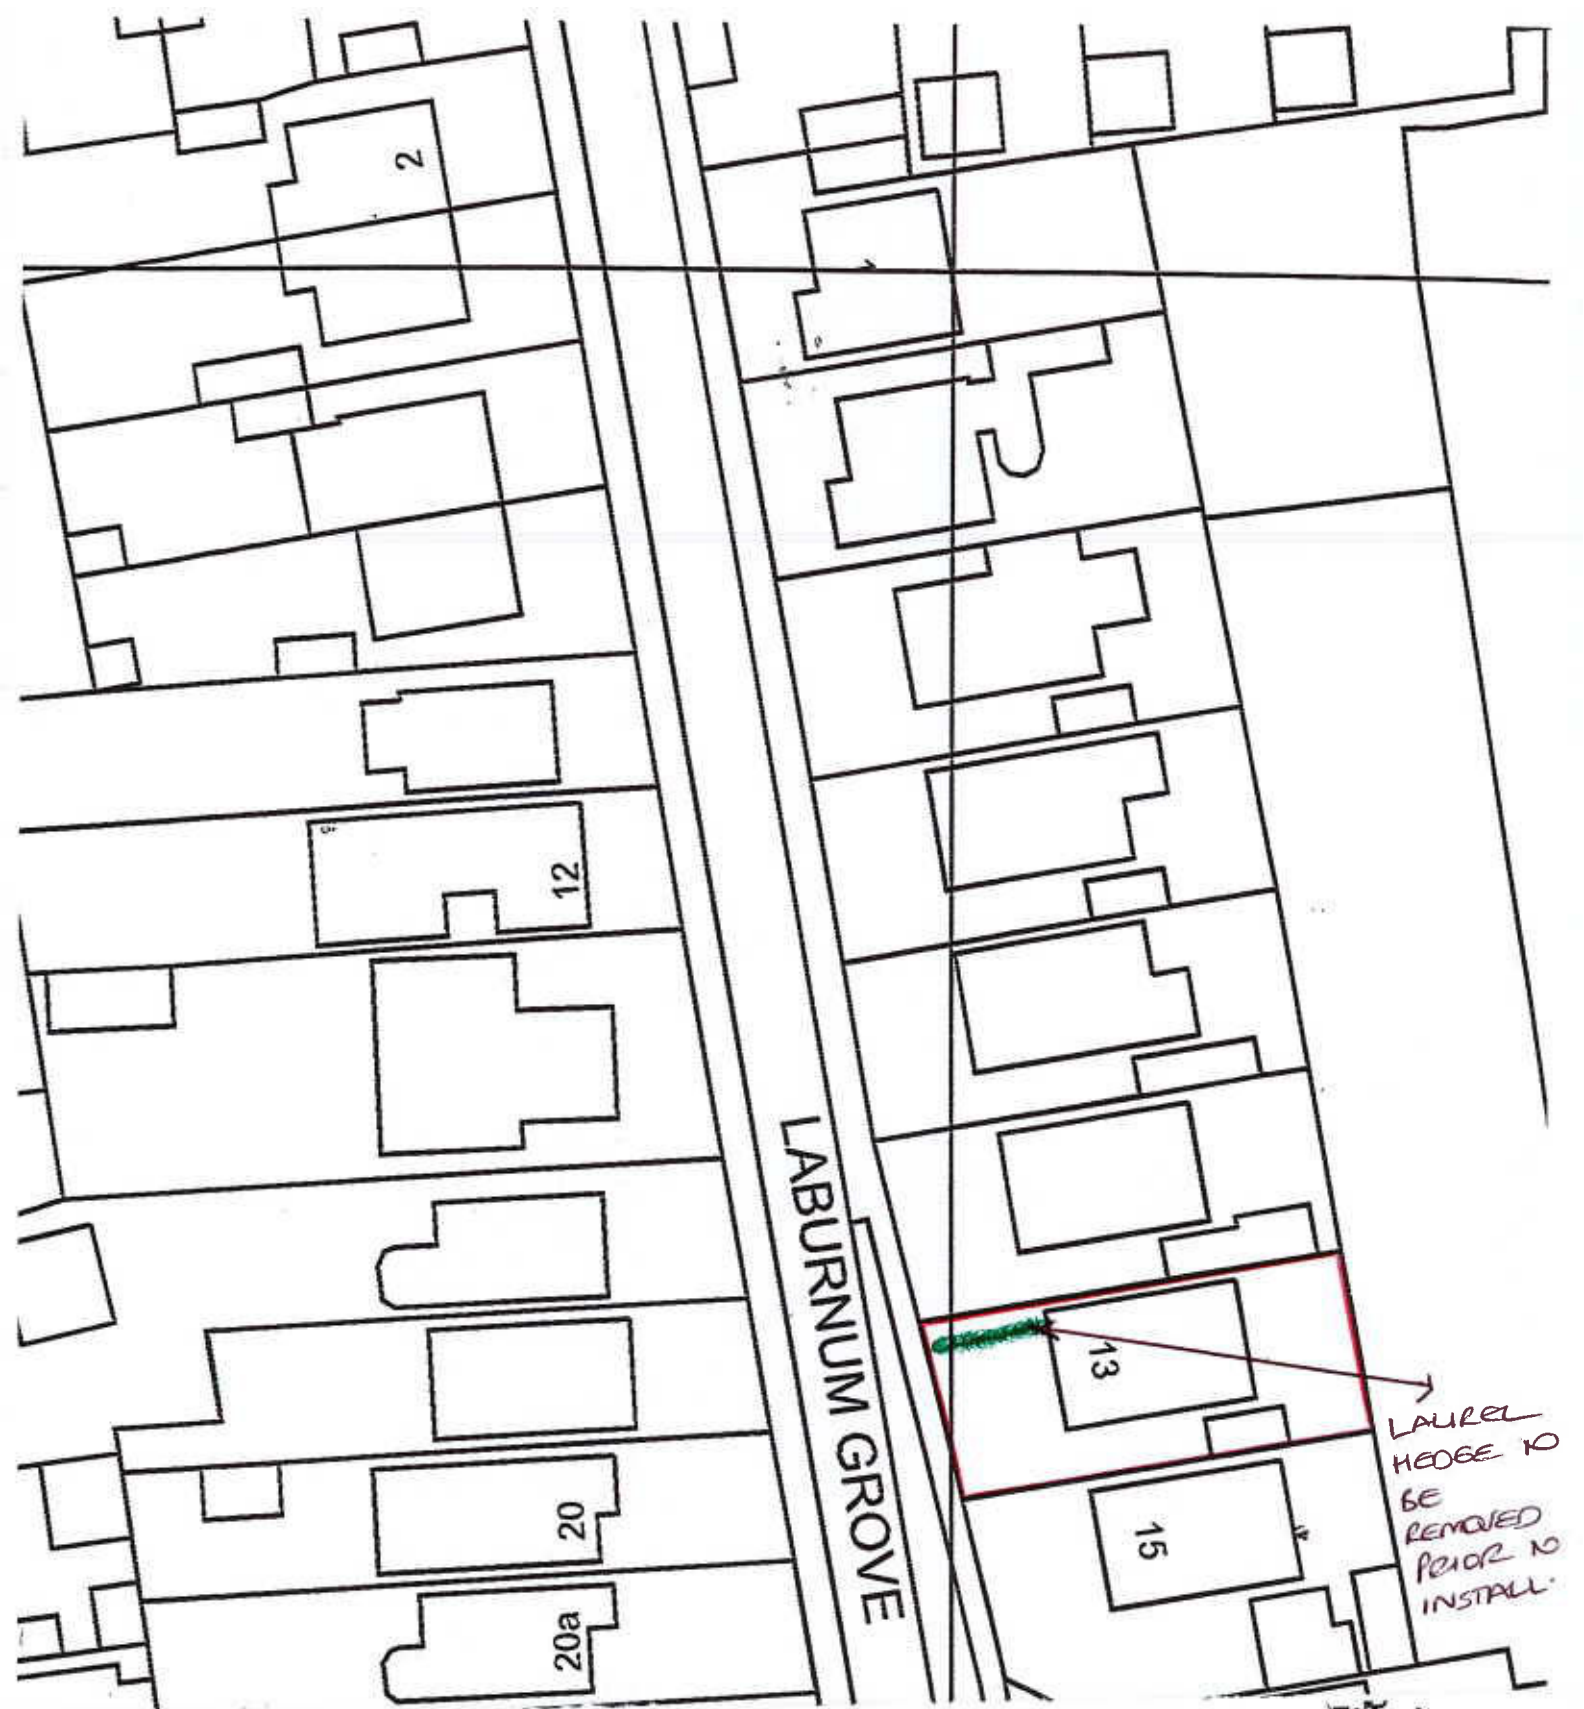

Os Licence number 100046950
Our Reference 90018199.

SCALE 1:500
0 20
METRES

Site Address
13 LABURNUM GROVE
HAYLING ISLAND
HAMPSHIRE
PO11 9DR