


Proposed Compound Not to Scale

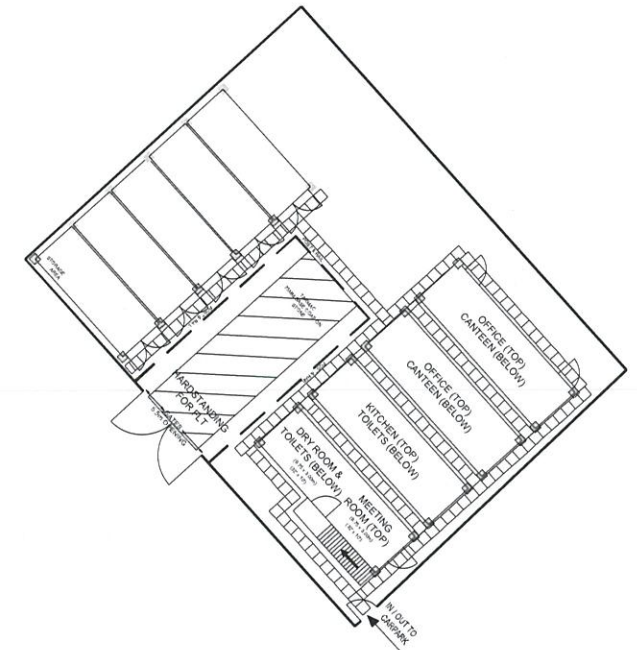

Green already installed.

1. Start April
2. Start June
3. Start September
4. Start Jan 26.

Revision		
B	Layout updated to latest, compound and build routes updated to suit	25.08.25 CD
A	Compound moved, build routes updated to suit	04.25 CD

Phase 8A
 Berewood
 Hampshire
 Build Route

DATE: June 2025
 SCALE: 1:500 @ A0
 DRAWN: SD
 CHECKED: CD

Berewood, Hampshire - Phase 8A

