



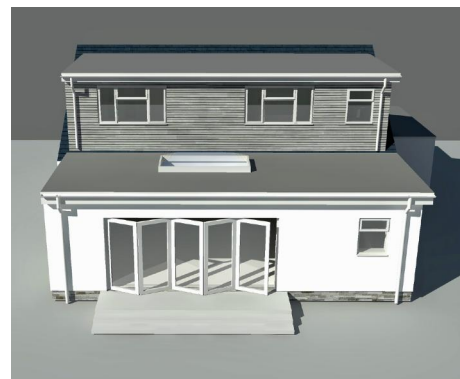

1
-
LOCATION PLAN
1:1250



Ordnance Survey
UKmapcentre.com

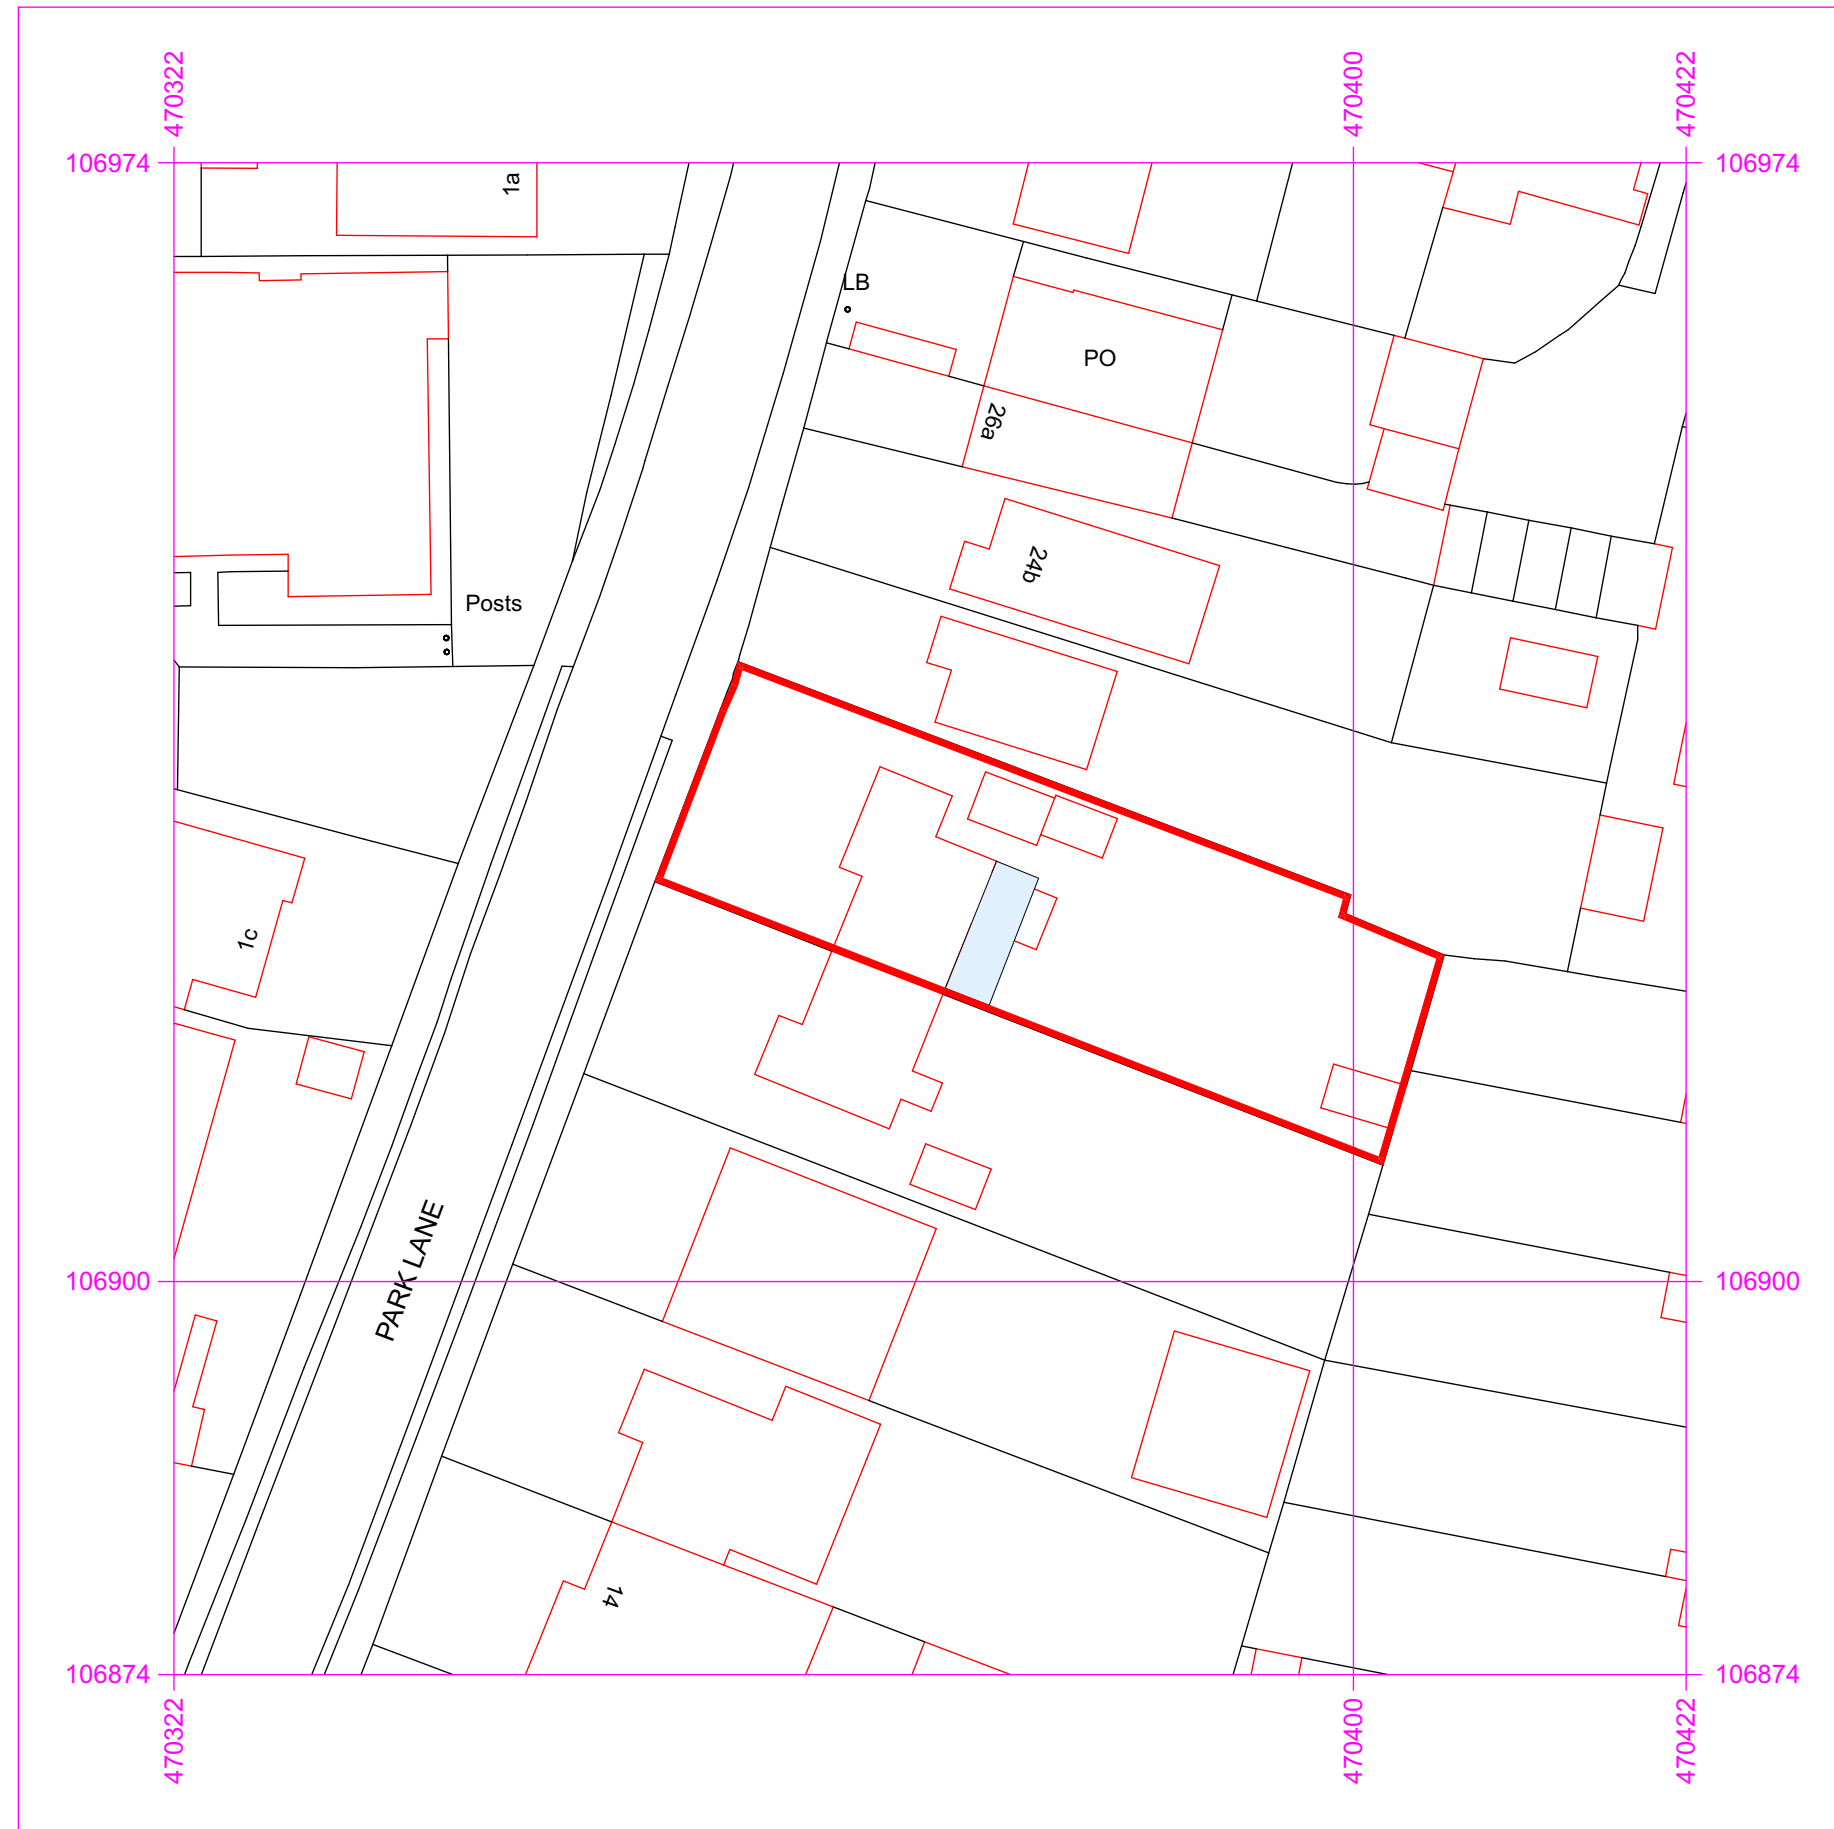

2
-
BLOCK PLAN
1:500



22 PARK LANE
BEDHAMPTON
HAVANT
PO9 3HH

PROPOSED
Loft extension
with Alteration to
the Roof
Ground Floor
Rear Extension

Drg No 22 PL 02

March 2026

Mick Morris
AA Dipl RIBA Architect