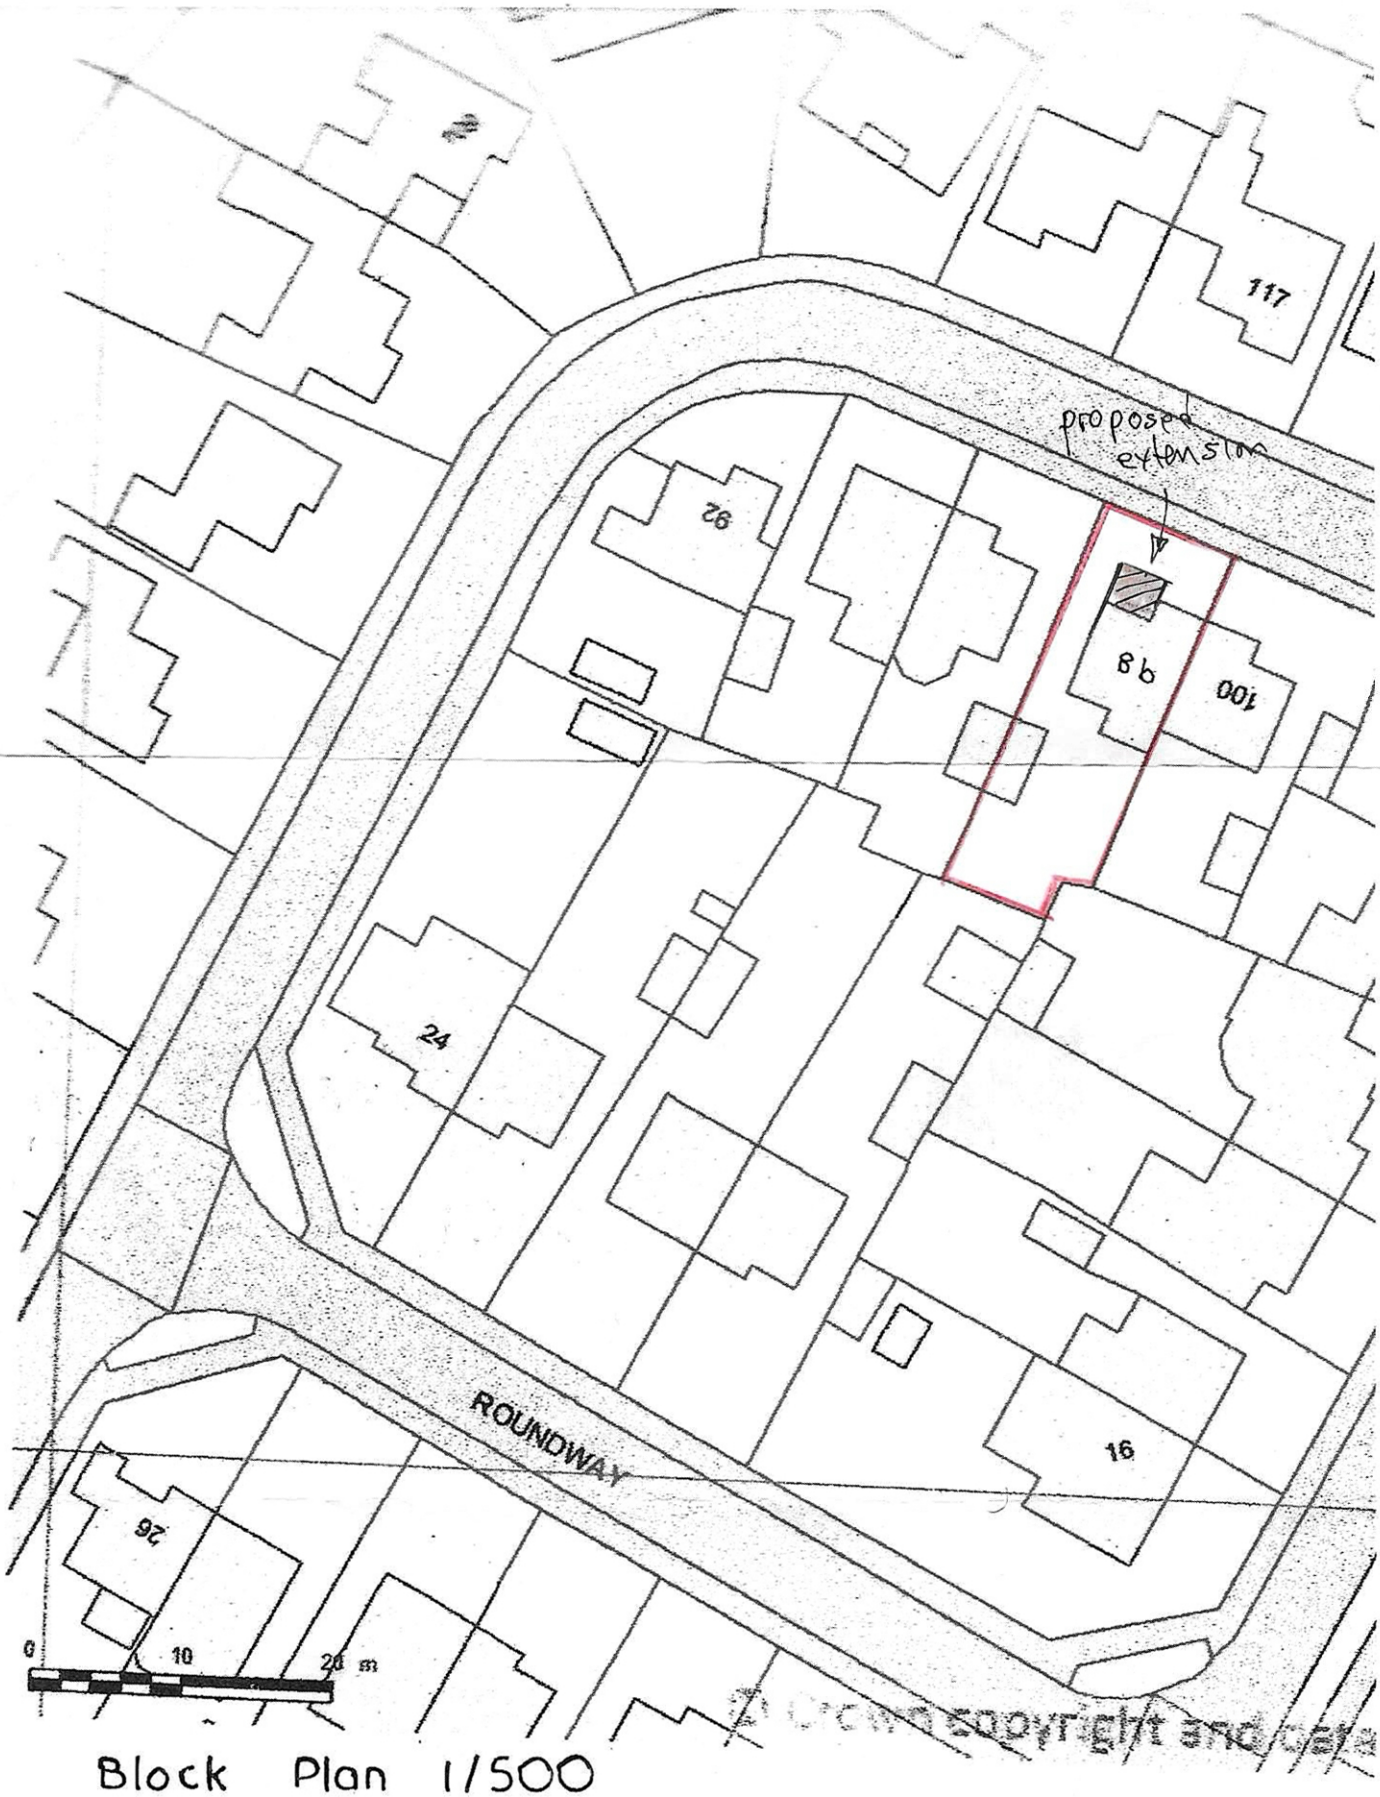

Block Plan 1/500

98 ROUNDWAY
WATERLOOVILLE

© Crown copyright and data

Supplied by Streetwise Maps