



- ① uPVC windows to match existing * ② Render to match existing ③ Aluminum bi-fold doors * ④ Weatherboard cladding - black ⑤ Rooflights Velux or similar ⑥ Glazed balustrade ⑦ Single ply flat roof


* All new and existing windows and doors to be anthracite grey

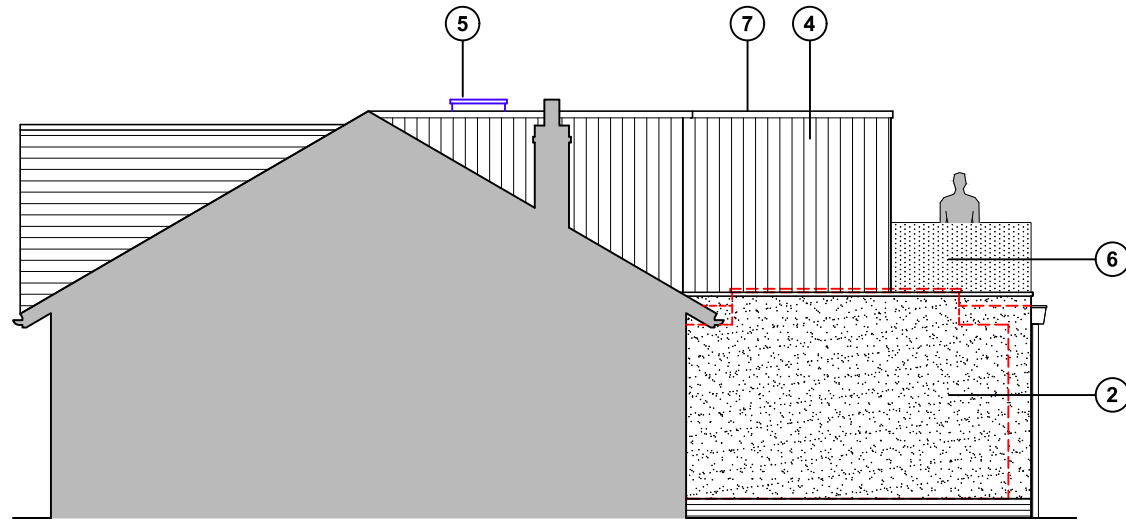


North (side) elevation

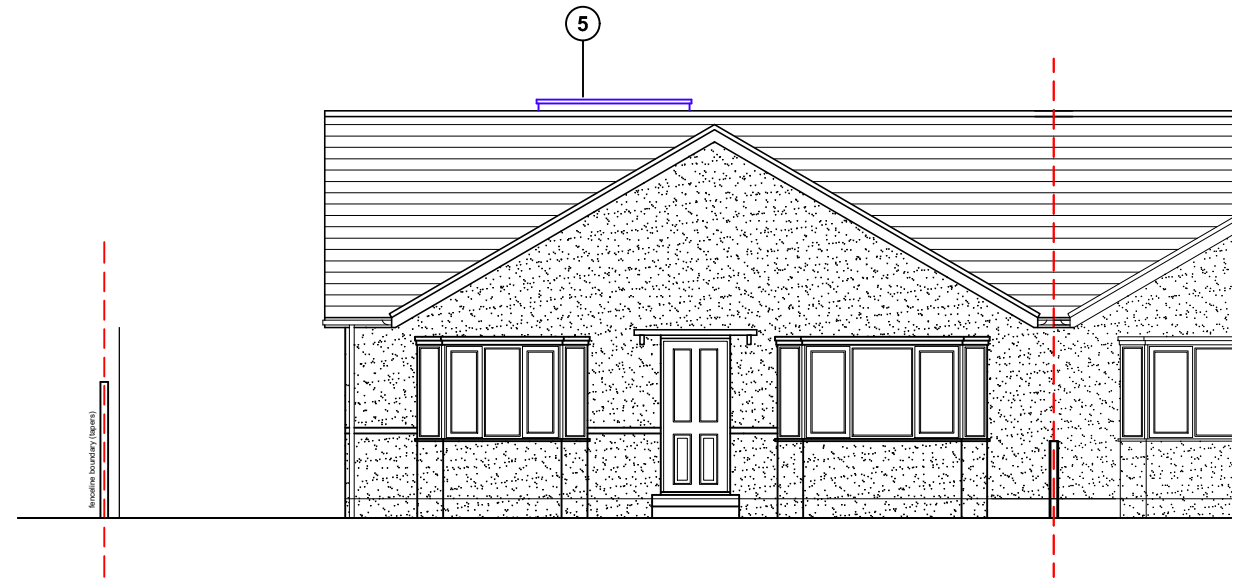

East (front) elevation

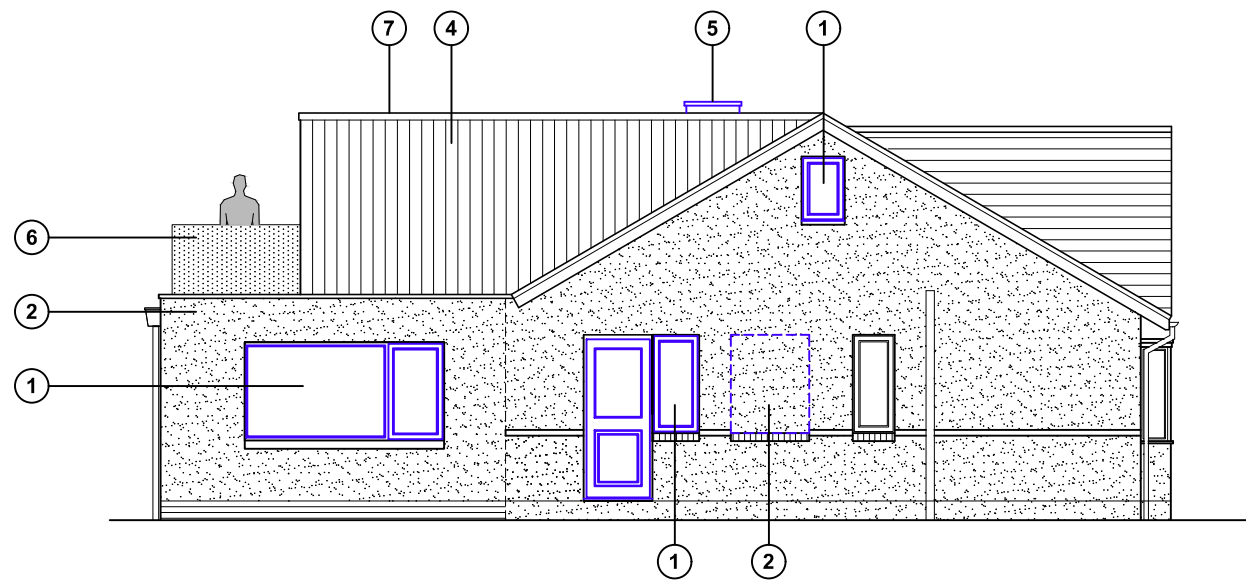


South (side) elevation

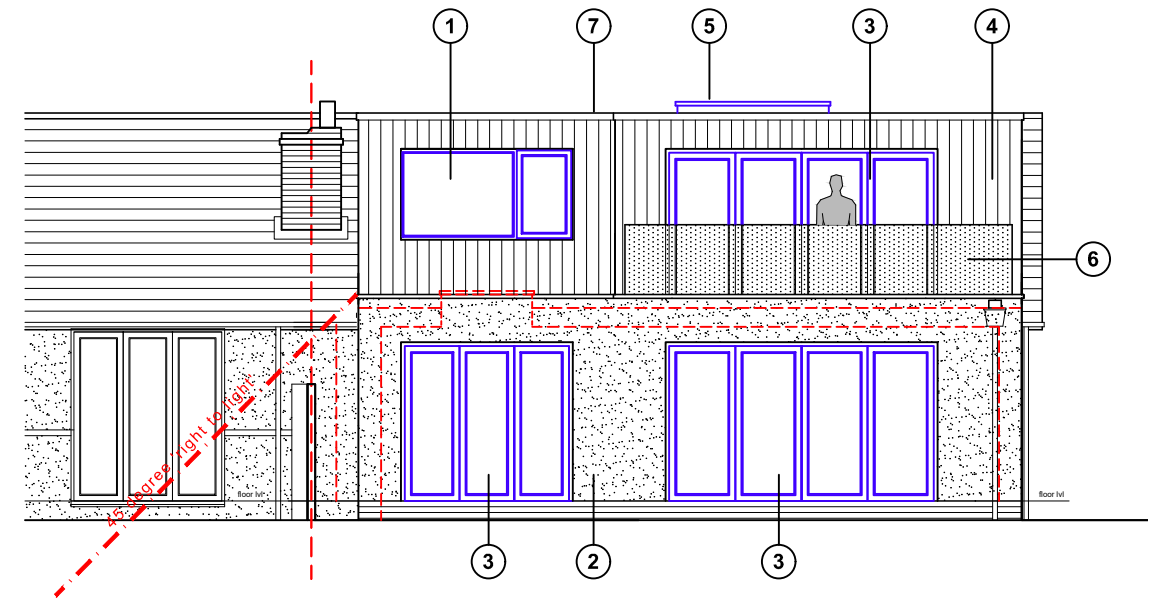

West (rear) elevation

Proposed elevations scale 1:100

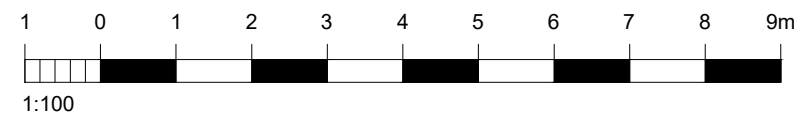

For MR KERRIGAN	Title PROPOSED ELEVATIONS			jb architects E: admin@jb-architecturedesign.com W: www.jb-architecturedesign.com T: 01243 933732	
Project PROPOSED REAR EXTENSION & LOFT CONVERSION AT 33 BOSMERE ROAD, HAYLING ISLAND, PO11 9SB	Date MARCH 2026	Drawn JB	Scale As shown @ A3		
Job Number PL992.26	Drawing Number -04		Revision A		