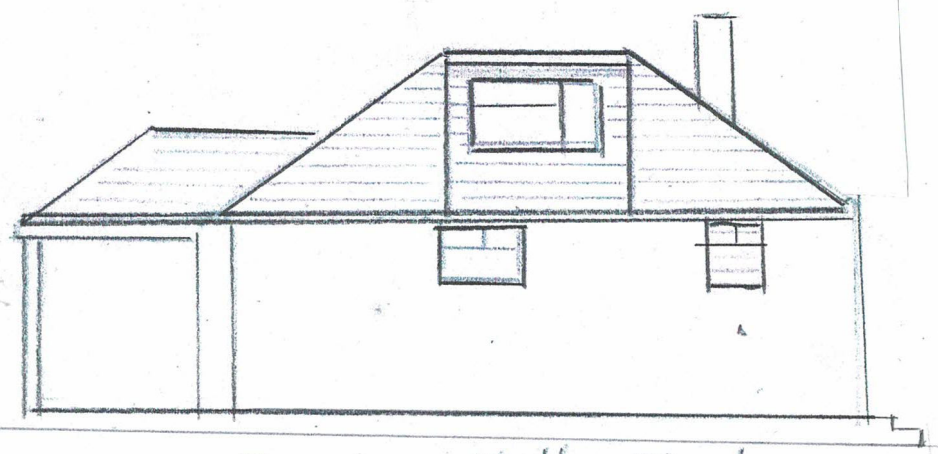

Existing North Elevation

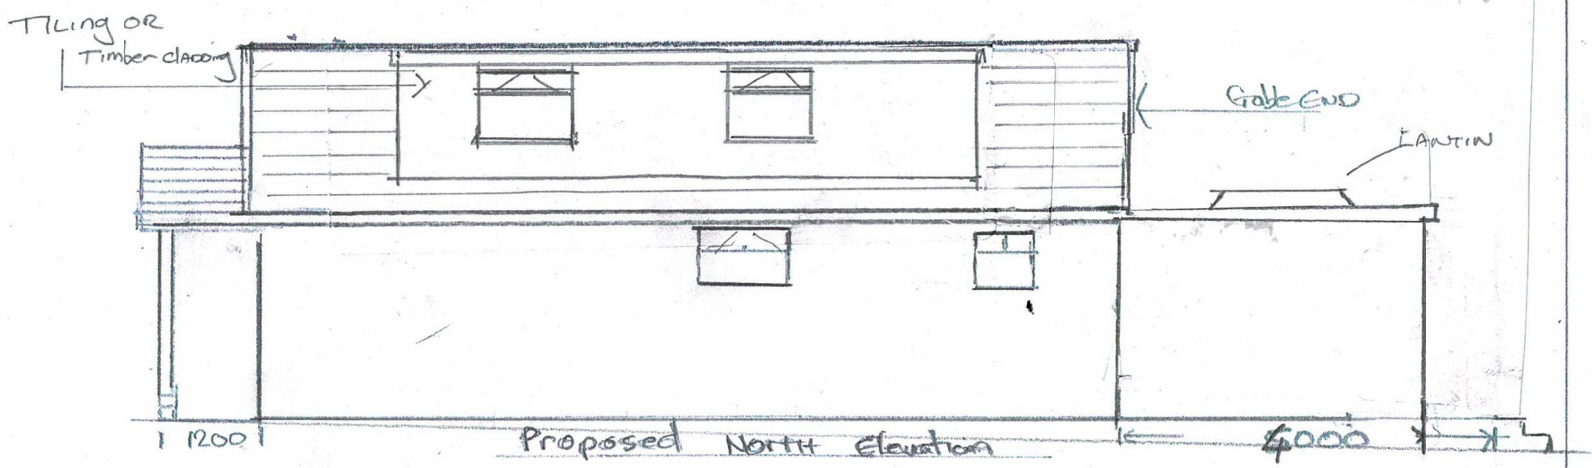

Proposed North Elevation

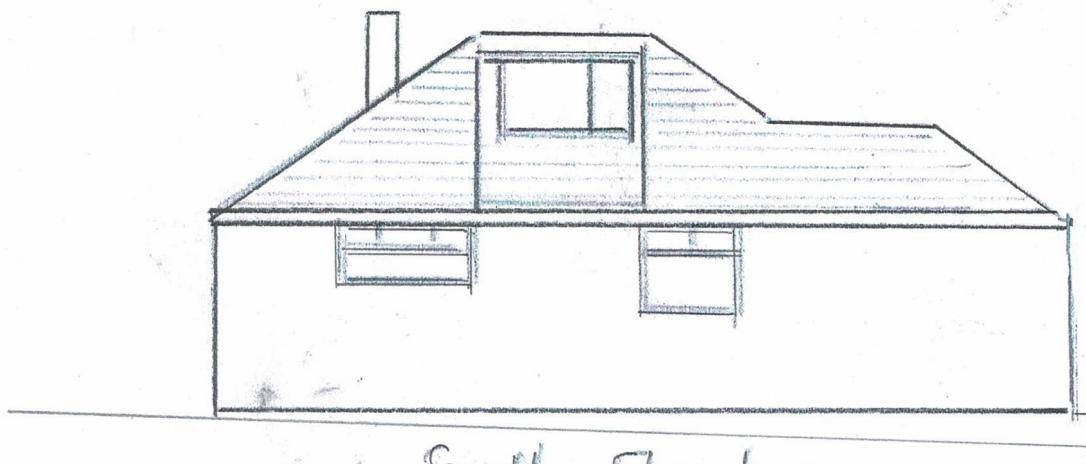

South Elevation

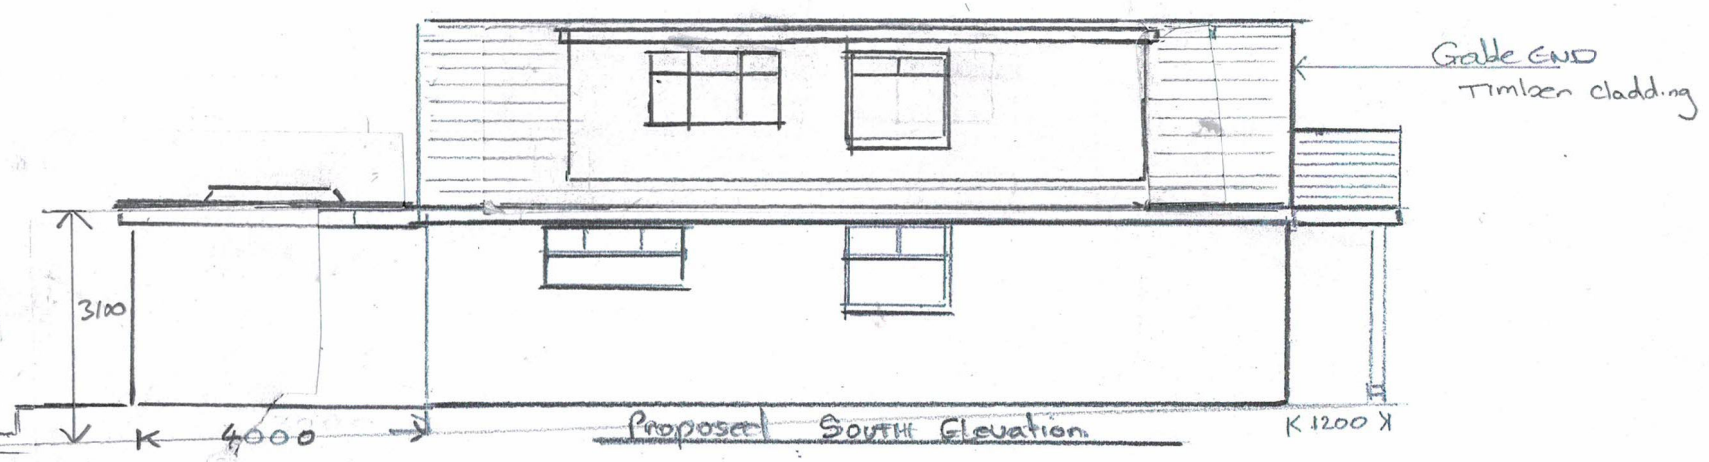

Proposed South Elevation

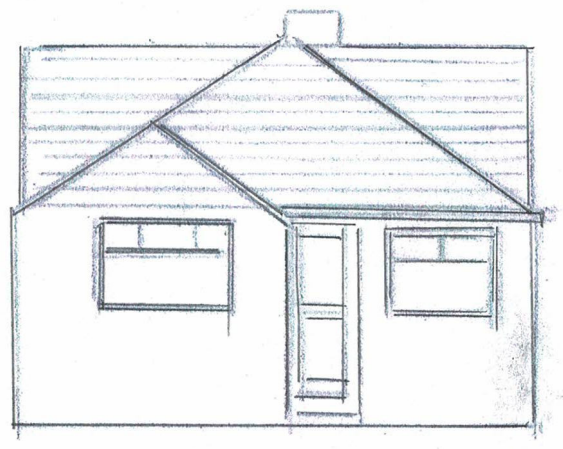

Existing Front Elevation

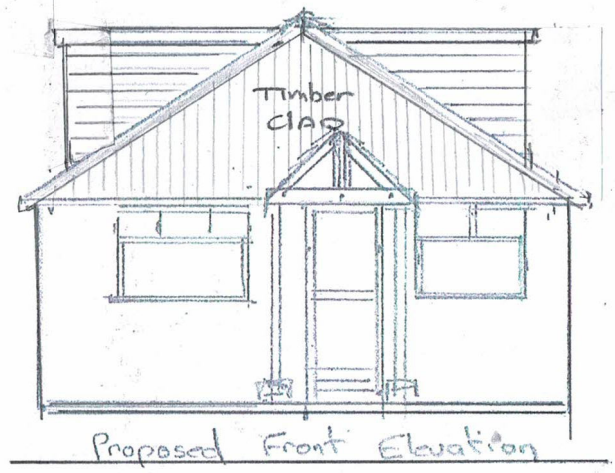

Proposed Front Elevation

Revision 1 Reduced Dorma Length
Reduced Rear Extension Length

Revision 1a
Mr Adam Gibbs
109 Silverdale Drive
Waterlooville
PO7 - 6DU
Scale 1-100