



North (side) elevation



East (front) elevation




South (side) elevation



West (rear) elevation

Existing elevations scale 1:100

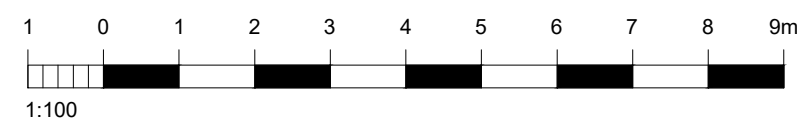

For MR KERRIGAN	Title EXISTING ELEVATIONS			jb architects E: admin@jb-architecturedesign.com W: www.jb-architecturedesign.com T: 01243 933732	
Project PROPOSED REAR EXTENSION & LOFT CONVERSION AT 33 BOSMERE ROAD, HAYLING ISLAND, PO11 9SB	Date MARCH 2026	Drawn JB	Scale As shown @ A3		
Job Number PL992.26	Drawing Number -02		Revision		