




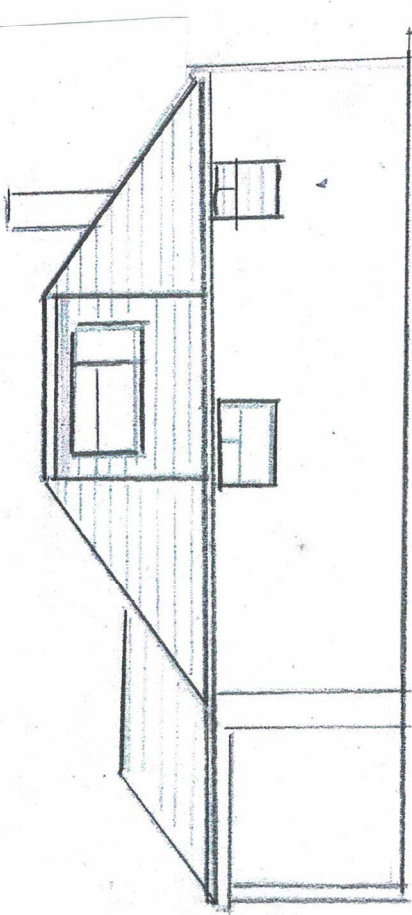


Existing North Elevation

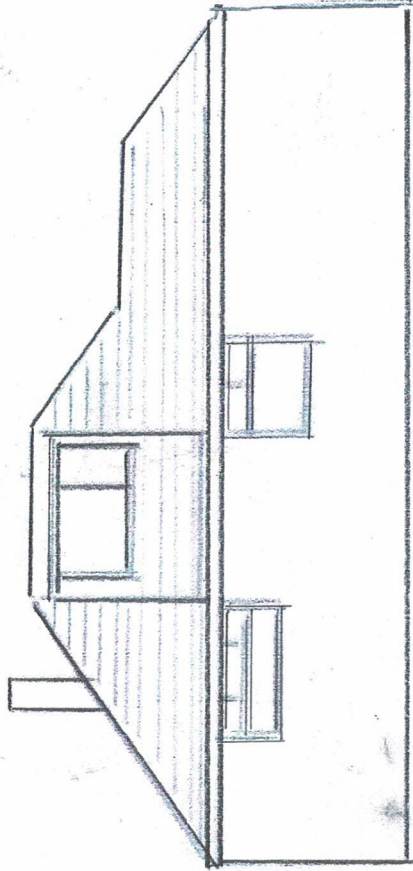


South Elevation

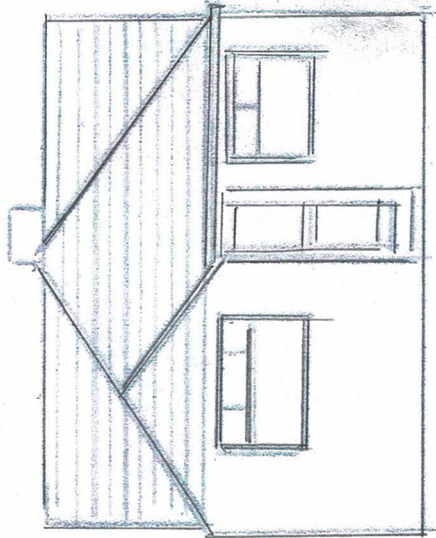


Existing Front Elevation

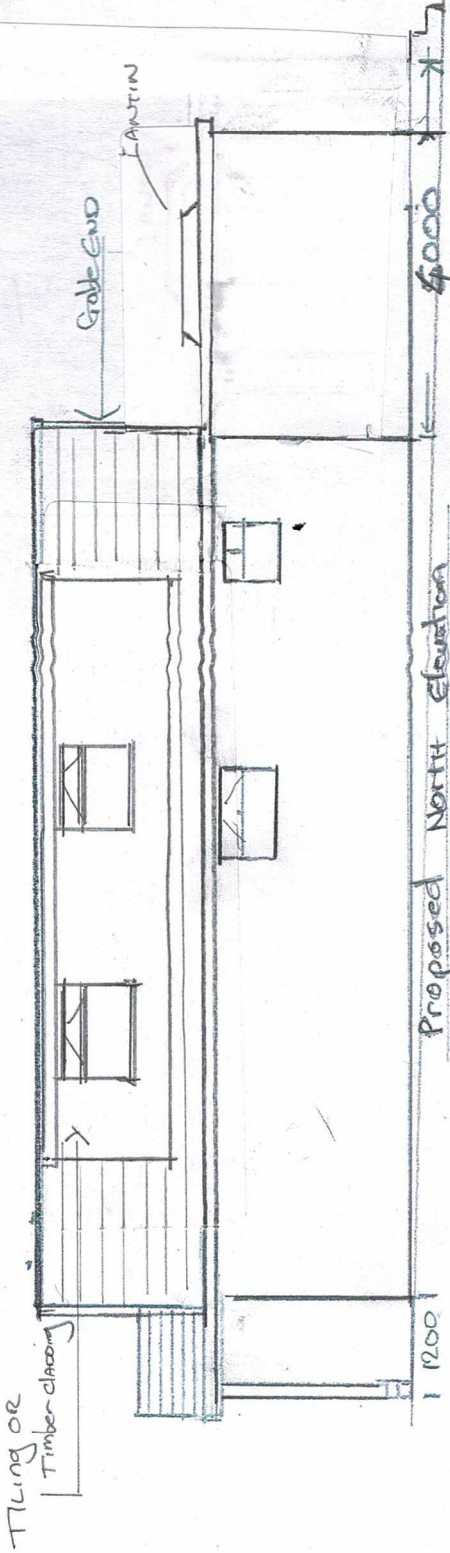

Proposed North Elevation

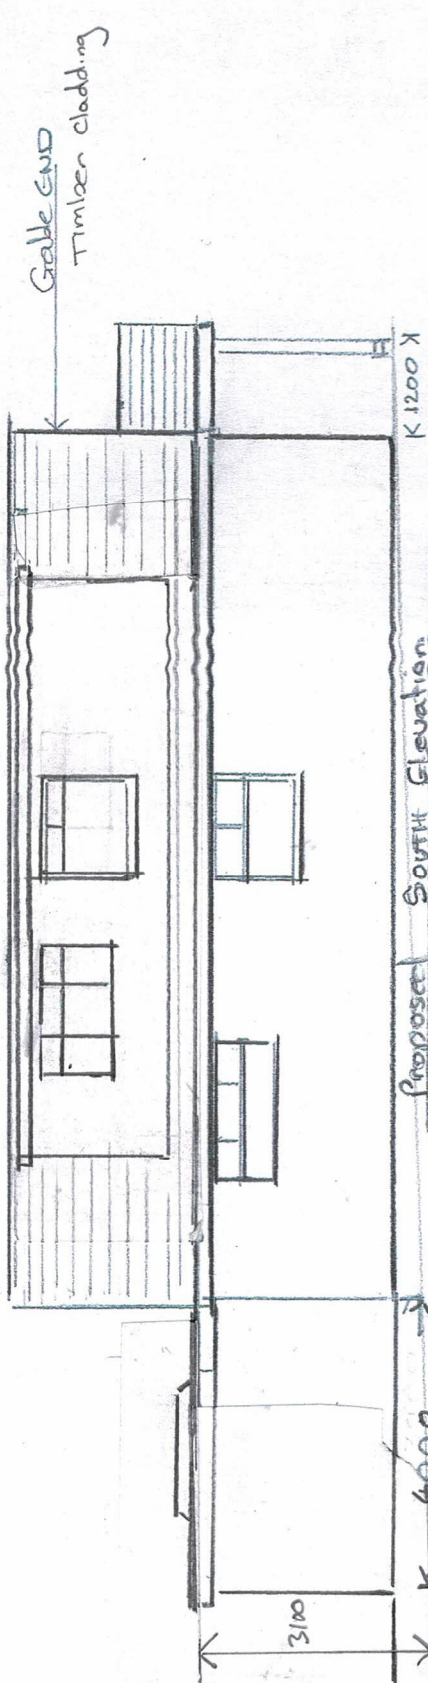

Proposed South Elevation

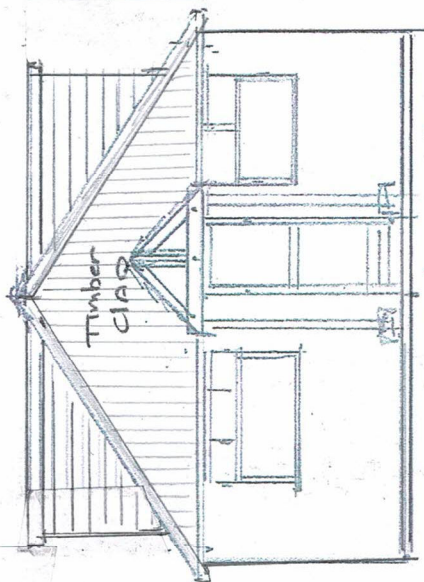

Proposed Front Elevation

Revision 1 Reduced Dormer Length
Reduced Rear Extension Length

Revision 1a
Mr Adam Gibbs
109 Silverdale Drive
Waterlooville
P07-6DU
Scale 1-100