



1 EXISTING EAST/NORTH-EAST SITE ELEVATION
Scale: 1:500

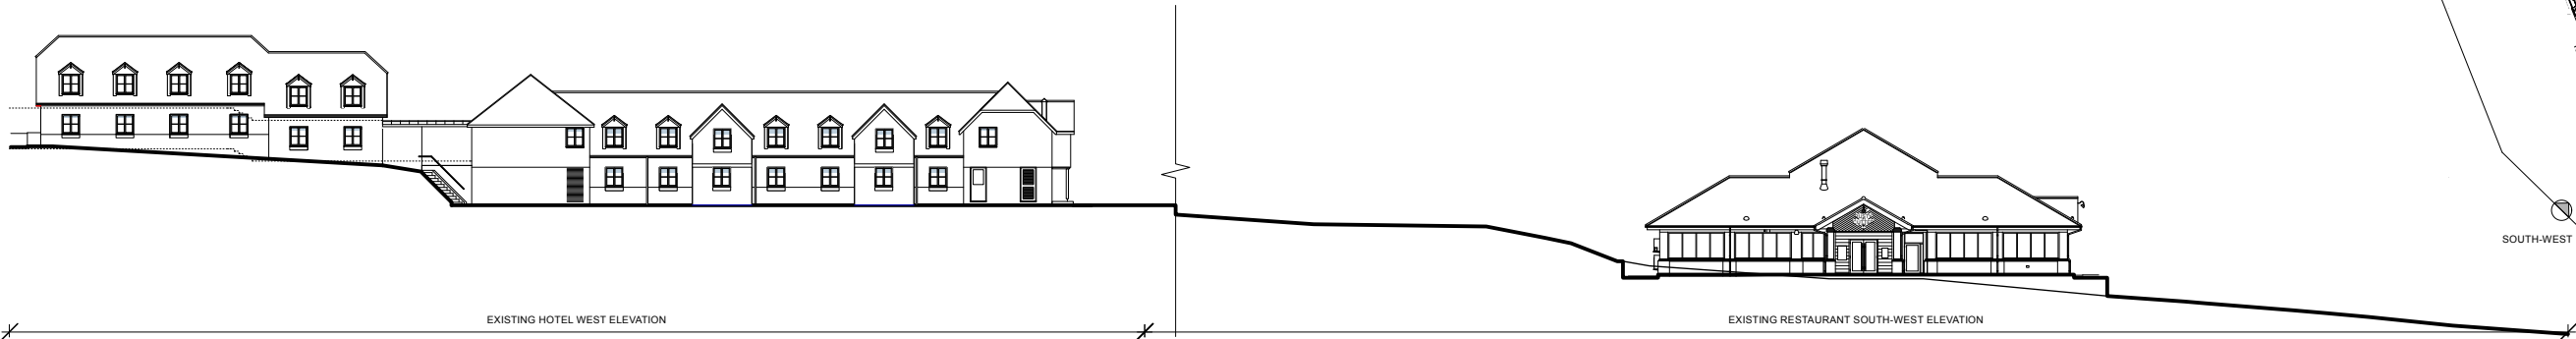


2 EXISTING WEST/SOUTH-WEST SITE ELEVATION
Scale: 1:500

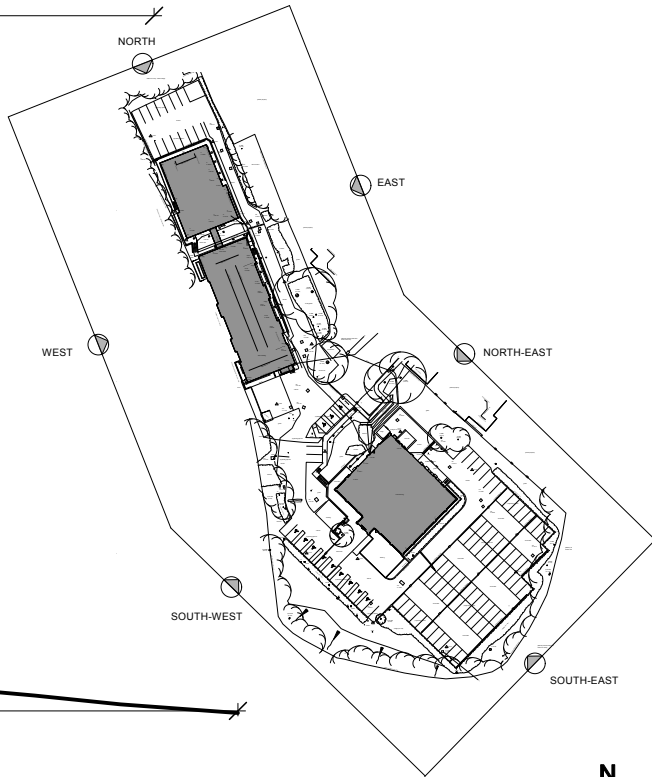

5 DRAWING KEY
Scale: 1:2200



3 EXISTING NORTH-WEST SITE ELEVATION
Scale: 1:500

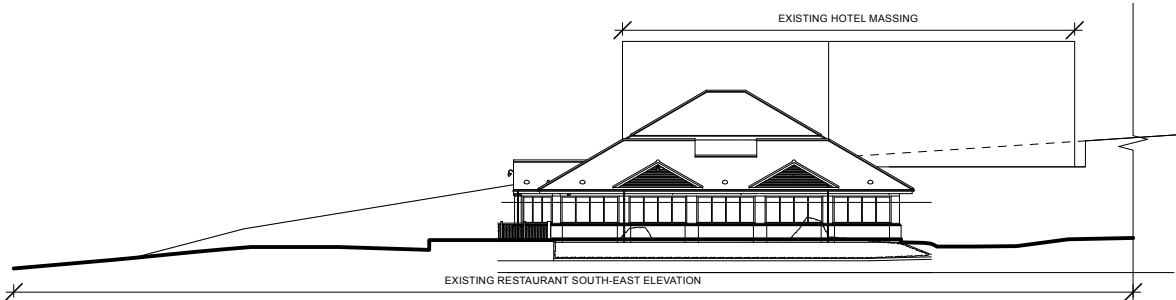

4 EXISTING SOUTH-EAST SITE ELEVATION
Scale: 1:500



Rev	Date	Description	By	Chk
-----	------	-------------	----	-----



**AXIOM
ARCHITECTS**

Barn A Addlepool Business Centre Clyst St George Exeter EX3 0NR
Tel. 01392 368426 www.axiomarchitects.co.uk

Client
WHITBREAD GROUP PLC

Project
PORTSMOUTH HAVANT PREMIER INN
65 BEDHAMPTON HILL
HAVANT PO9 3JN

Drawing
EXISTING SITE SECTIONS

Scale	Date	Drawn	Checked
1:500@A3	24/03/26	IB	RW
Drawing No.		Revision	

6261-PL- 300

Status
PLANNING