



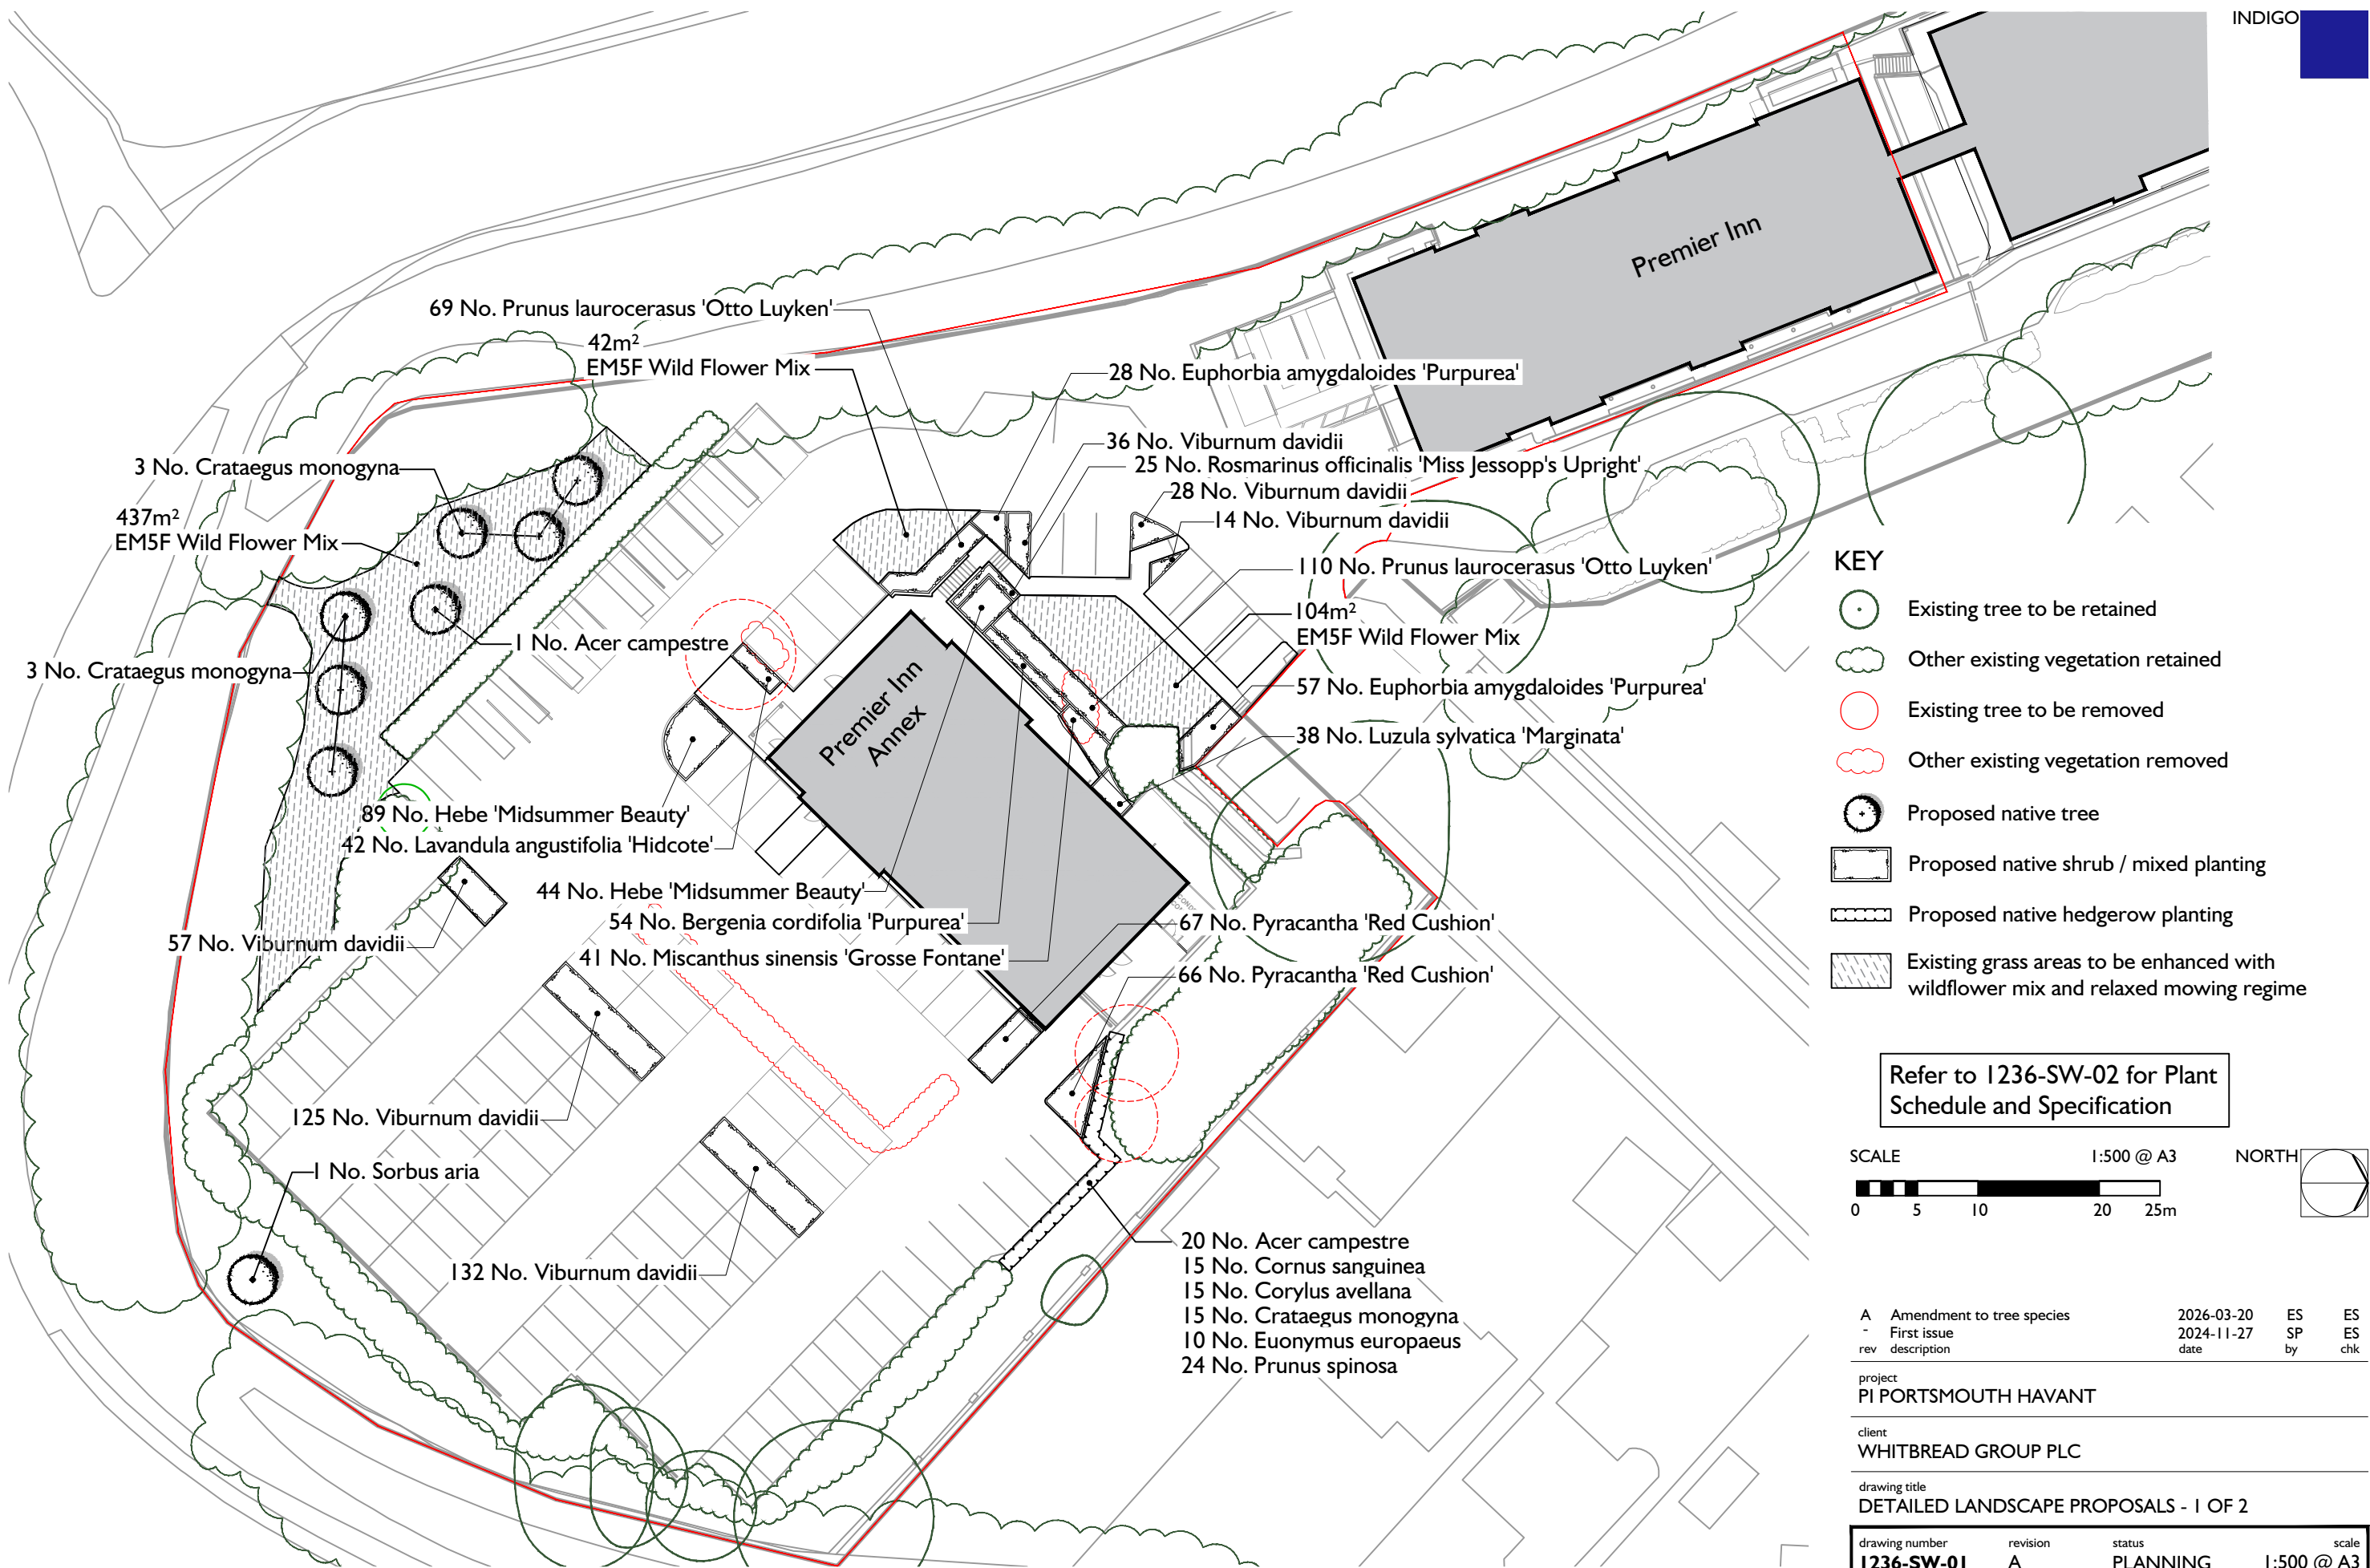

- KEY**
- Existing tree to be retained
 - Other existing vegetation retained
 - Existing tree to be removed
 - Other existing vegetation removed
 - Proposed native tree
 - Proposed native shrub / mixed planting
 - Proposed native hedgerow planting
 - Existing grass areas to be enhanced with wildflower mix and relaxed mowing regime

Refer to 1236-SW-02 for Plant Schedule and Specification

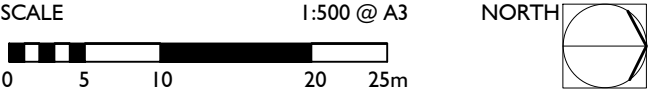

A	Amendment to tree species	2026-03-20	ES	ES
-	First issue	2024-11-27	SP	ES
rev	description	date	by	chk

project
PI PORTSMOUTH HAVANT

client
WHITBREAD GROUP PLC

drawing title
DETAILED LANDSCAPE PROPOSALS - 1 OF 2

drawing number	revision	status	scale
1236-SW-01	A	PLANNING	1:500 @ A3

GENERAL NOTES:
This drawing is to be read in conjunction with all other relevant disciplines drawings, schedules, specifications and supporting information. Any discrepancies are to be reported to Indigo Landscape Architects Limited and resolution sought prior to proceeding. This drawing is subject to copyright.