


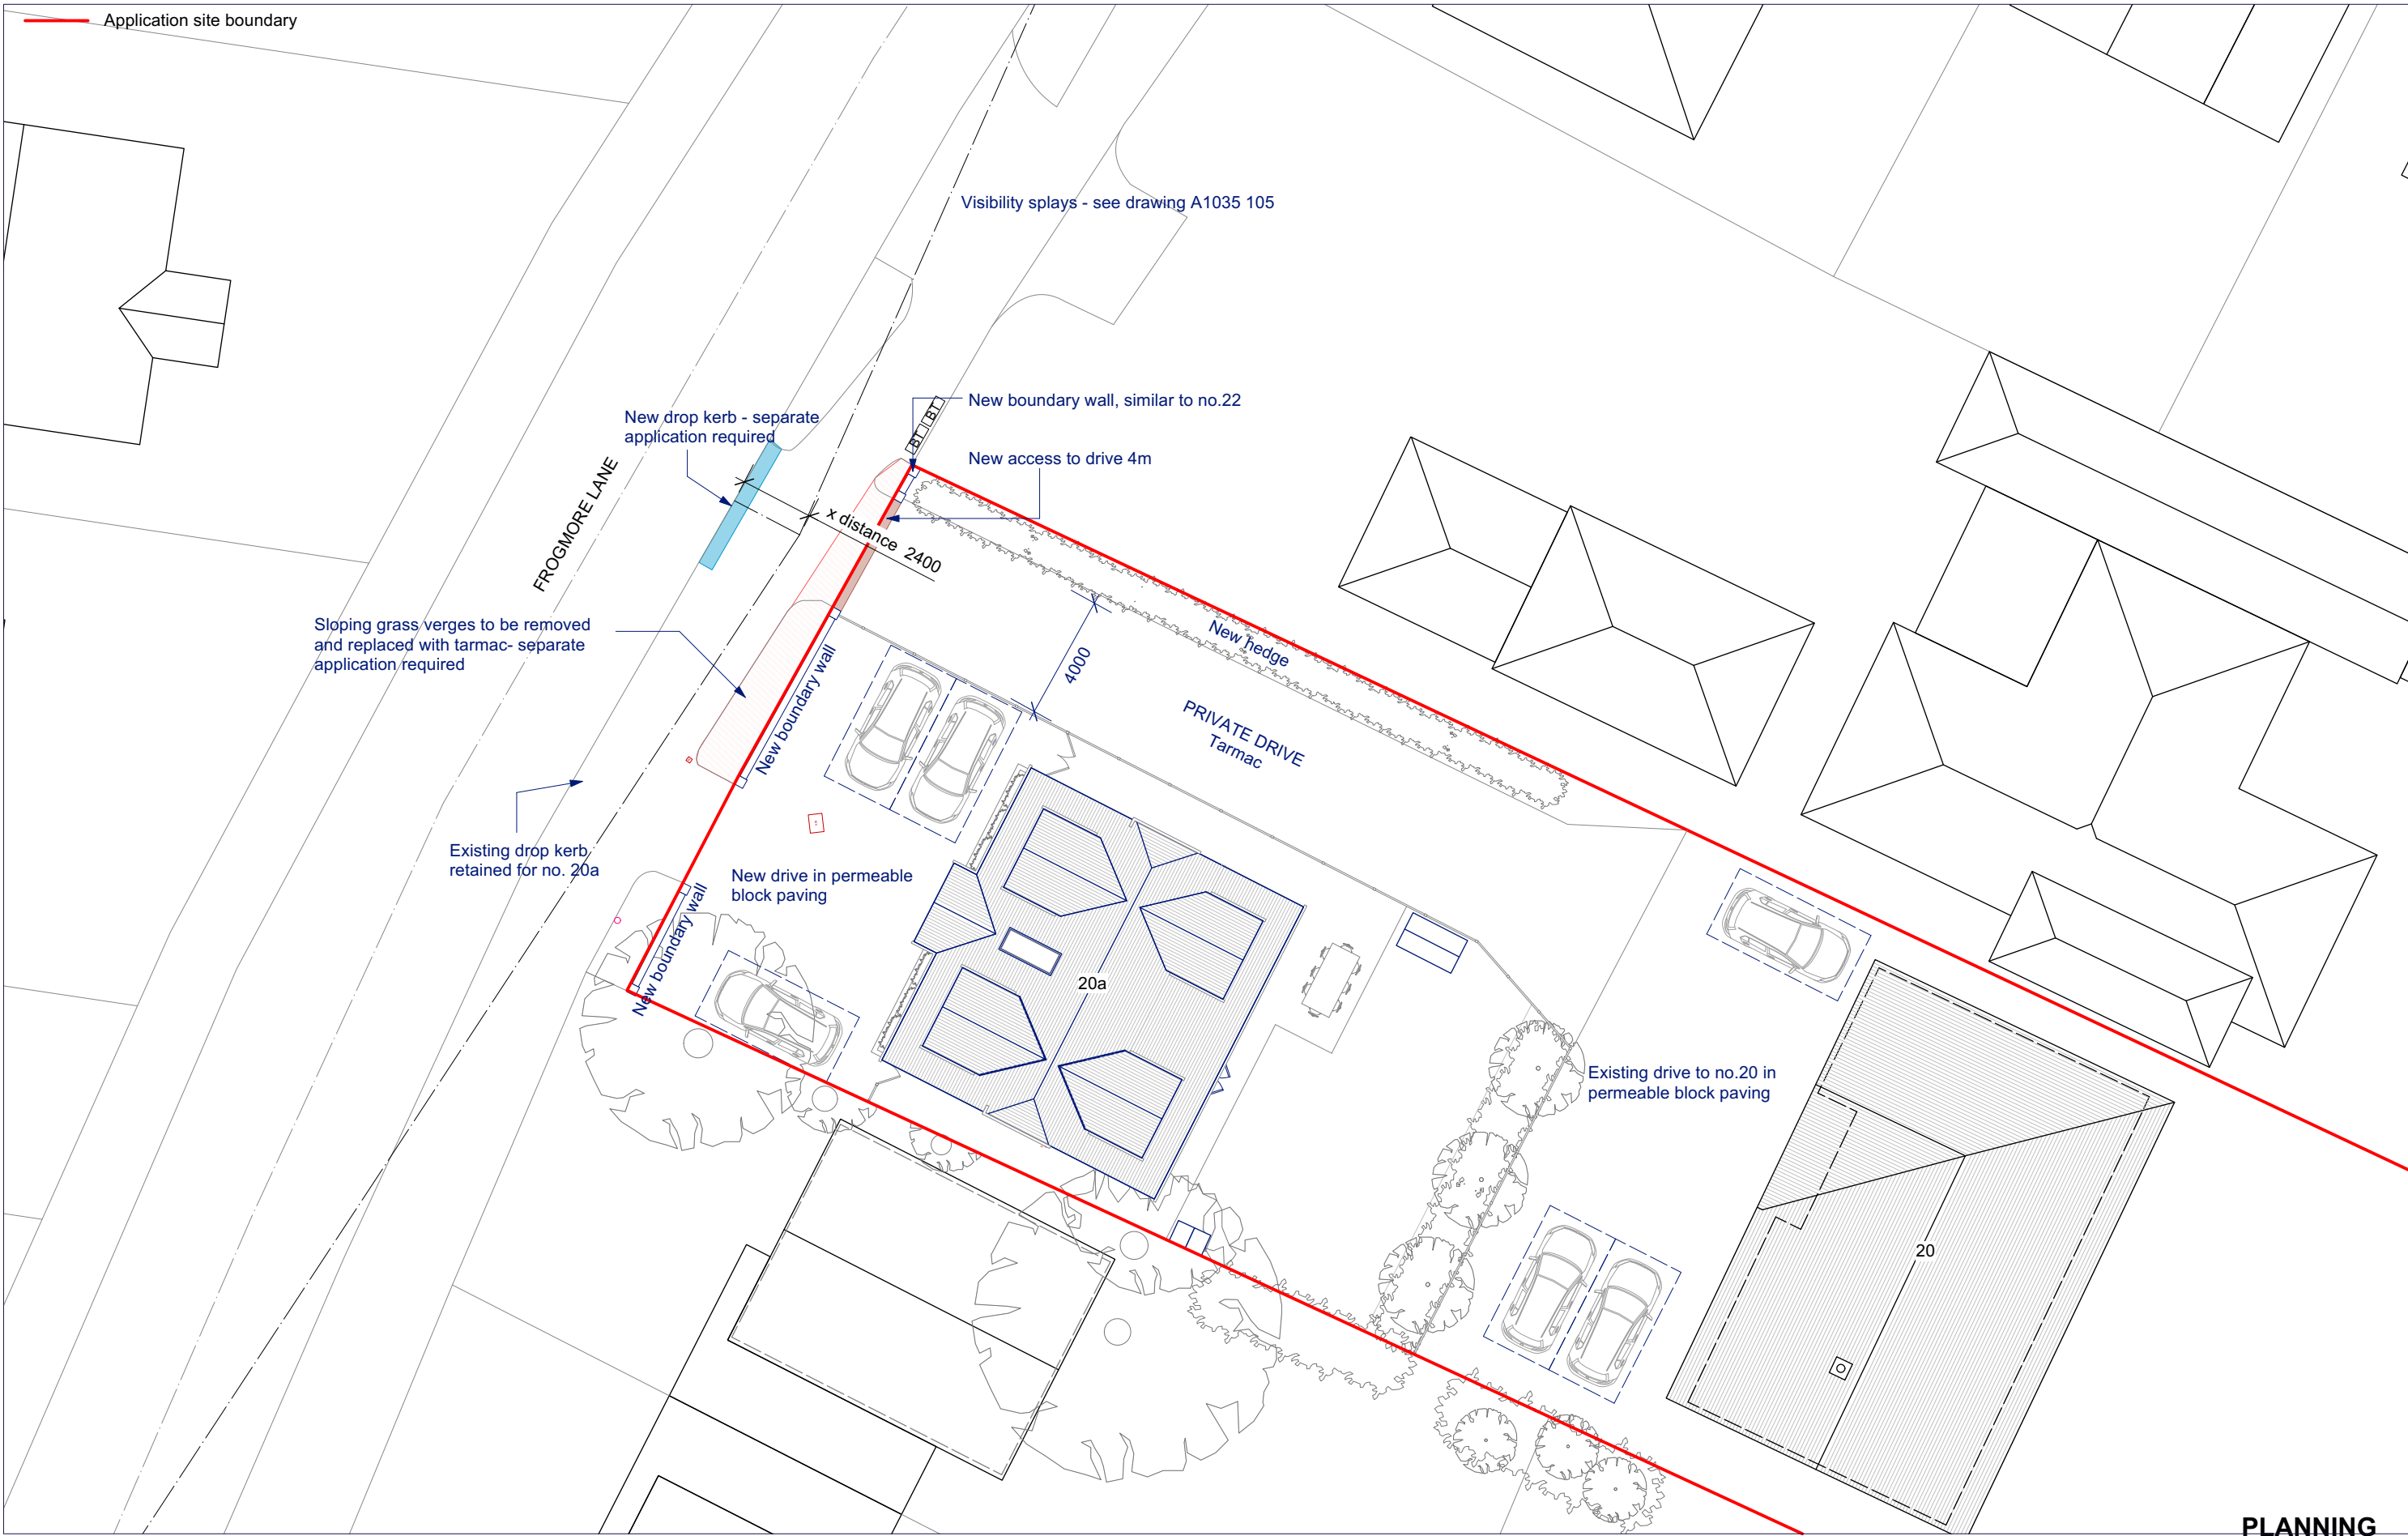

Revisions:	A	Issued to Local Planning Authority	13/02/2026
	B	Issued to Local Planning Authority	10/04/2026



PROJECT: Land to West of 20 Frogmore Lane, Lovedean

SHEET: Site Layout Plan as Proposed

This drawing is ©copyright Styles Architecture 2024. No dimensions to be scaled from this drawing except for planning purposes

DRAWING NO: A1035 102

SCALE: 1:200

0 1 2 3 4 5 M

REV: B

DATE: Sept 2024



STYLES
ARCHITECTURE

vicki@styles-architecture.co.uk