


Application site boundary

TO BE READ INCONJUNCTION WITH
STRUCTURAL ENGINEERS NOTES AND DETAILS

WORKS TO BE OVERSEEN AND APPROVED BY
BUILDING CONTROL

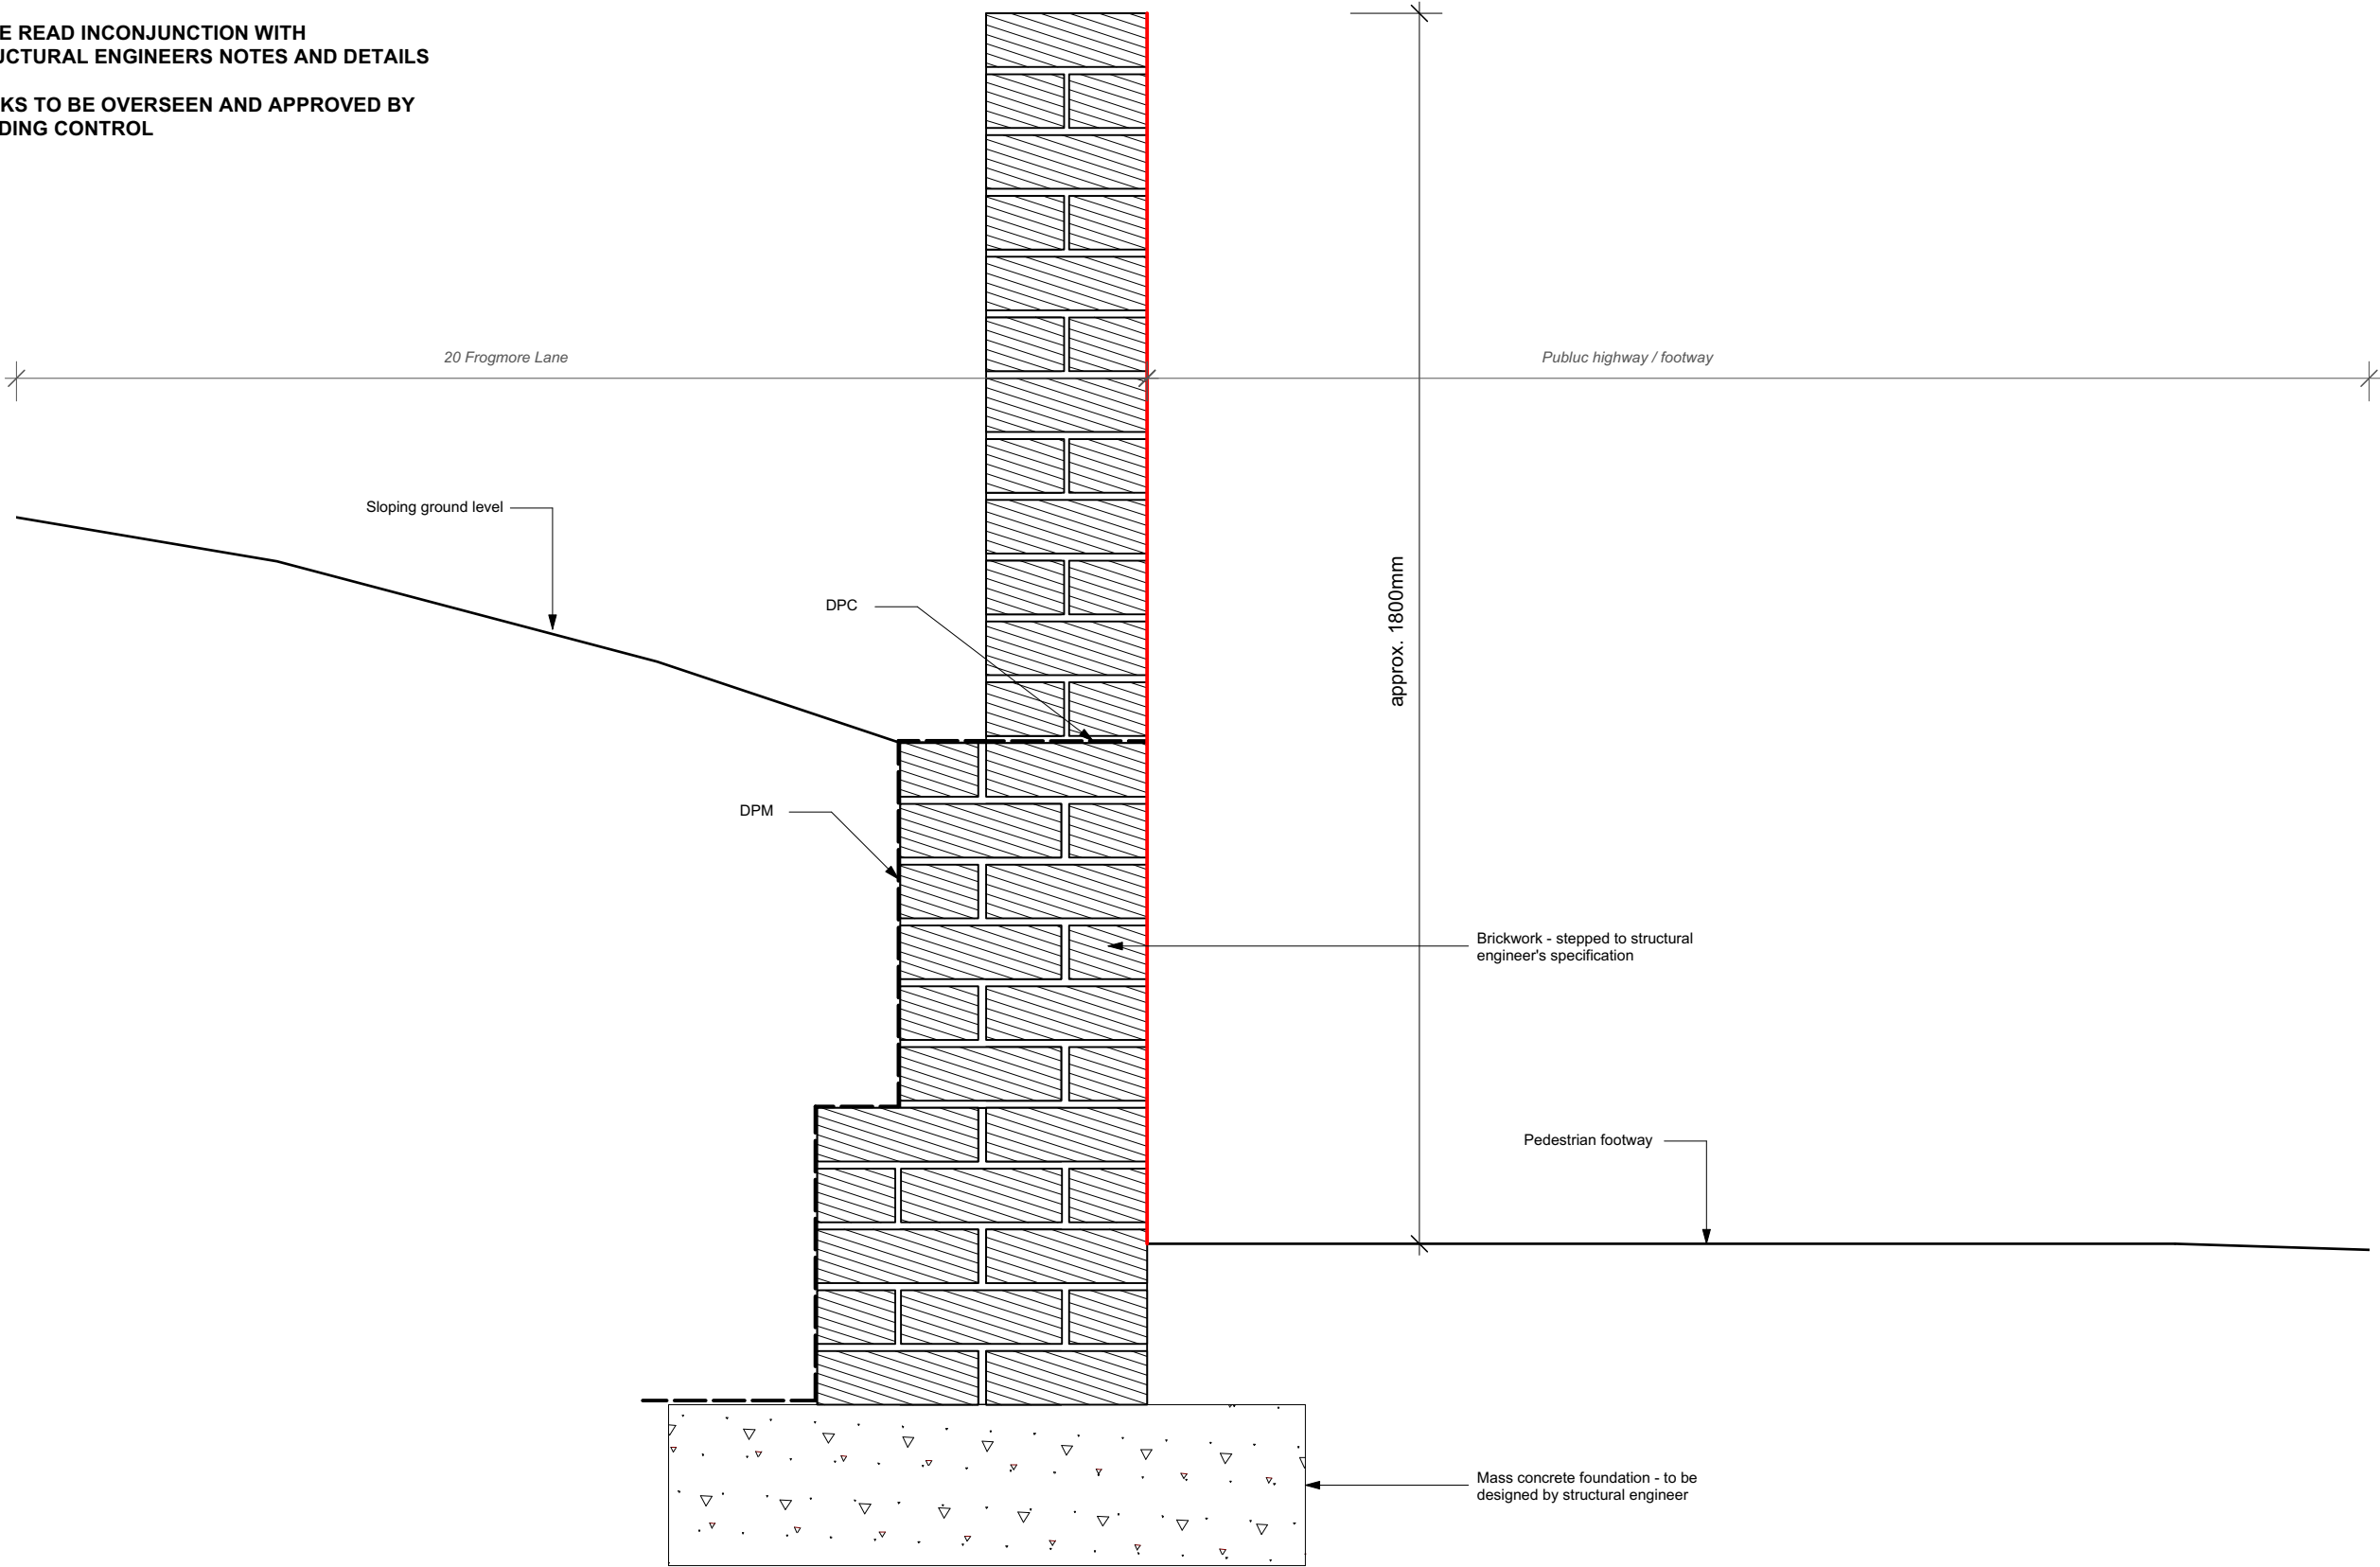

PLANNING

Revisions: A Issued to Local Planning Authority 13/02/2026

PROJECT: Land to West of 20 Frogmore Lane, Lovedean

SHEET: Construction Details - Wall Detail

This drawing is ©copyright Styles Architecture 2024. No dimensions to be scaled from this drawing except for planning purposes

DRAWING NO: A1035 104

REV: A

SCALE: 1:10

DATE: Sept 2024

0 100 200 300 400 500 mm



STYLES
ARCHITECTURE

vicki@styles-architecture.co.uk