




Window altered if necessary to provide ventilation area of 5% of floor area of room

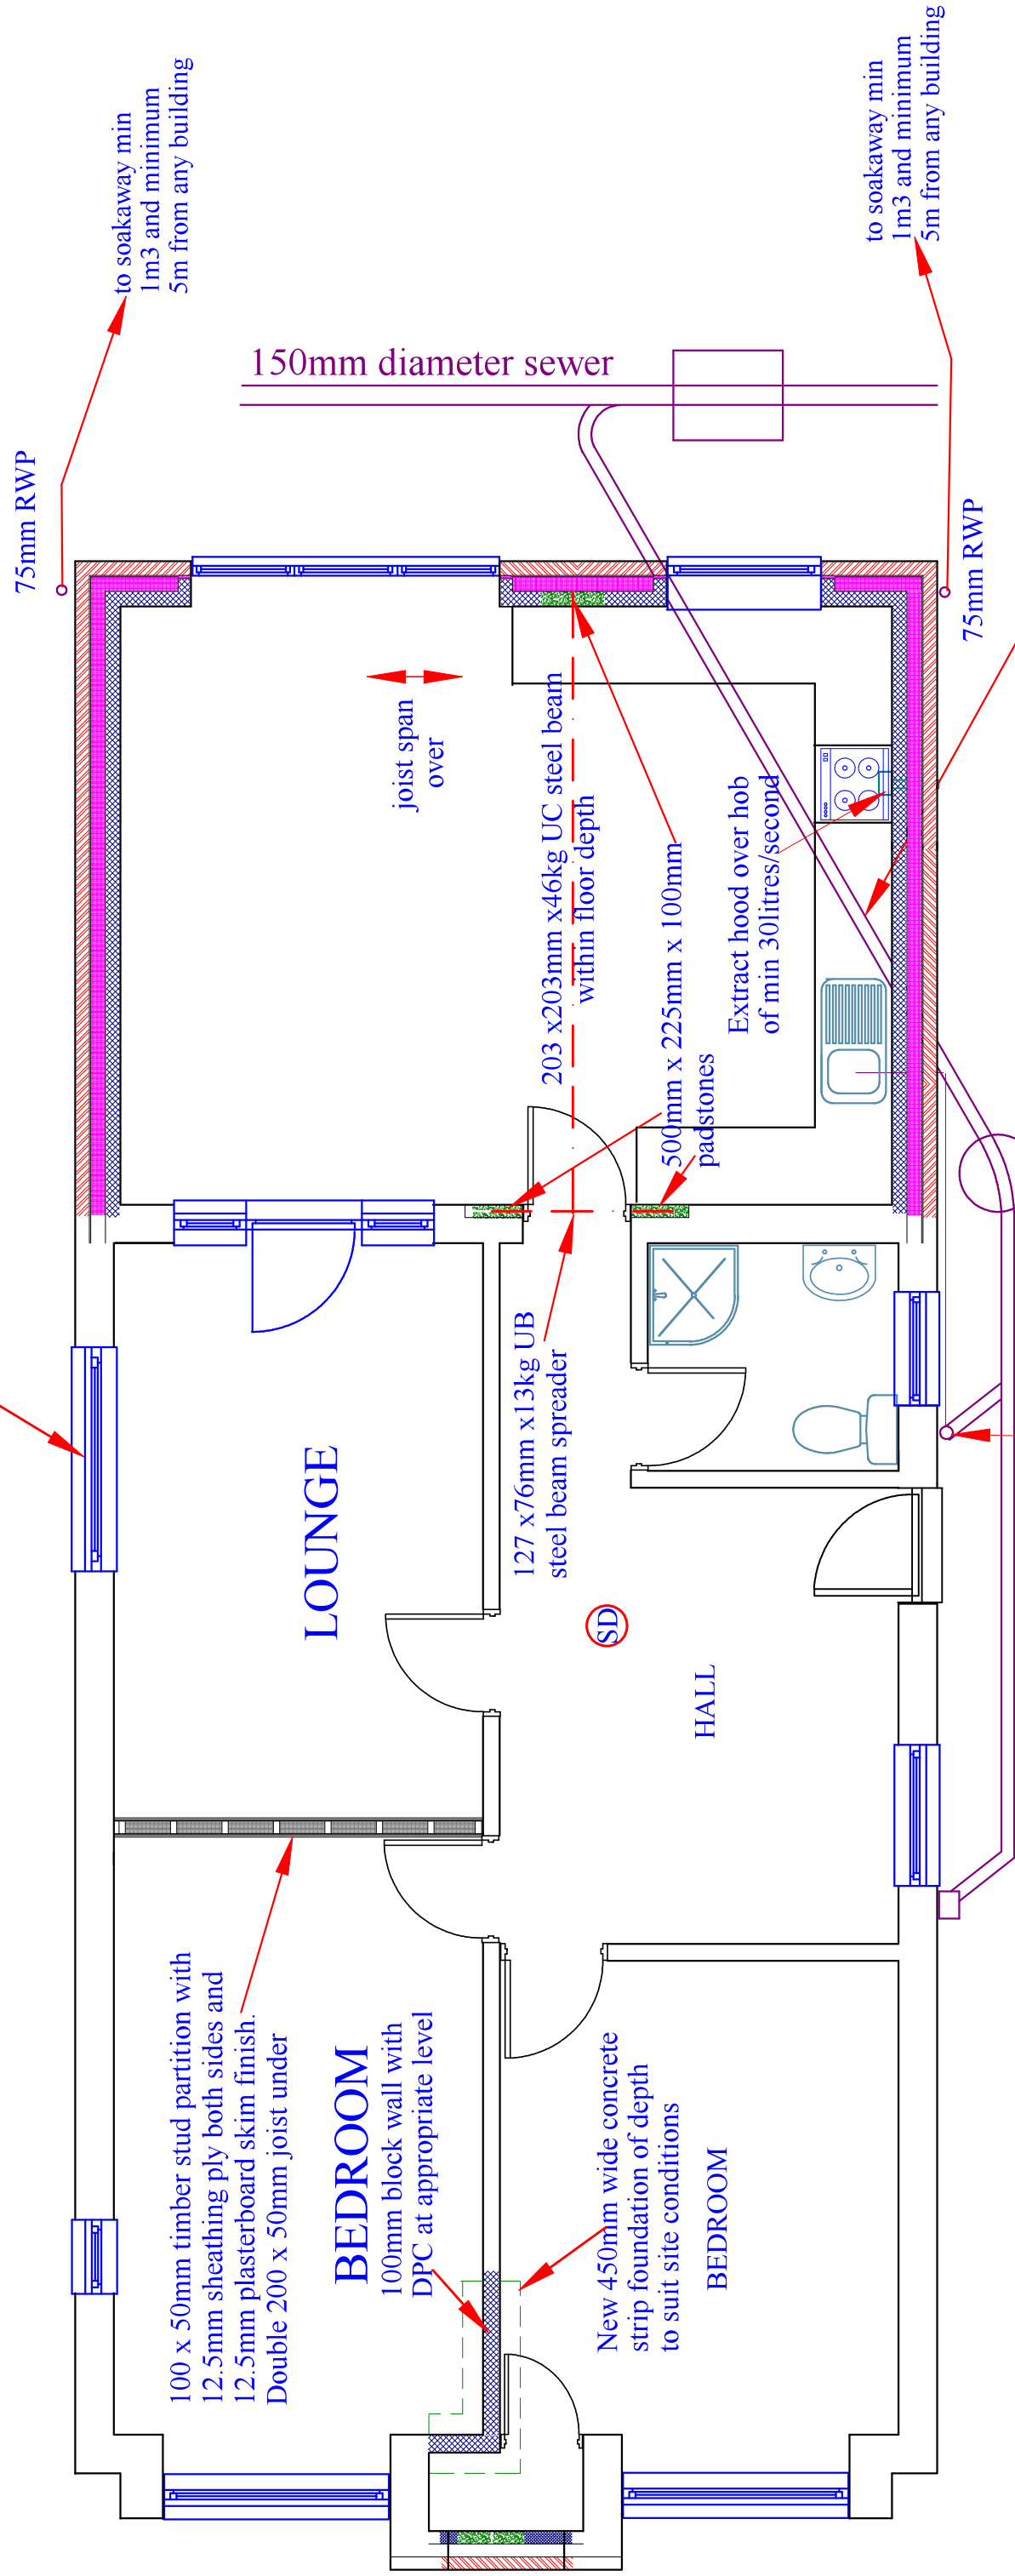

PROPOSED GROUND FLOOR PLAN

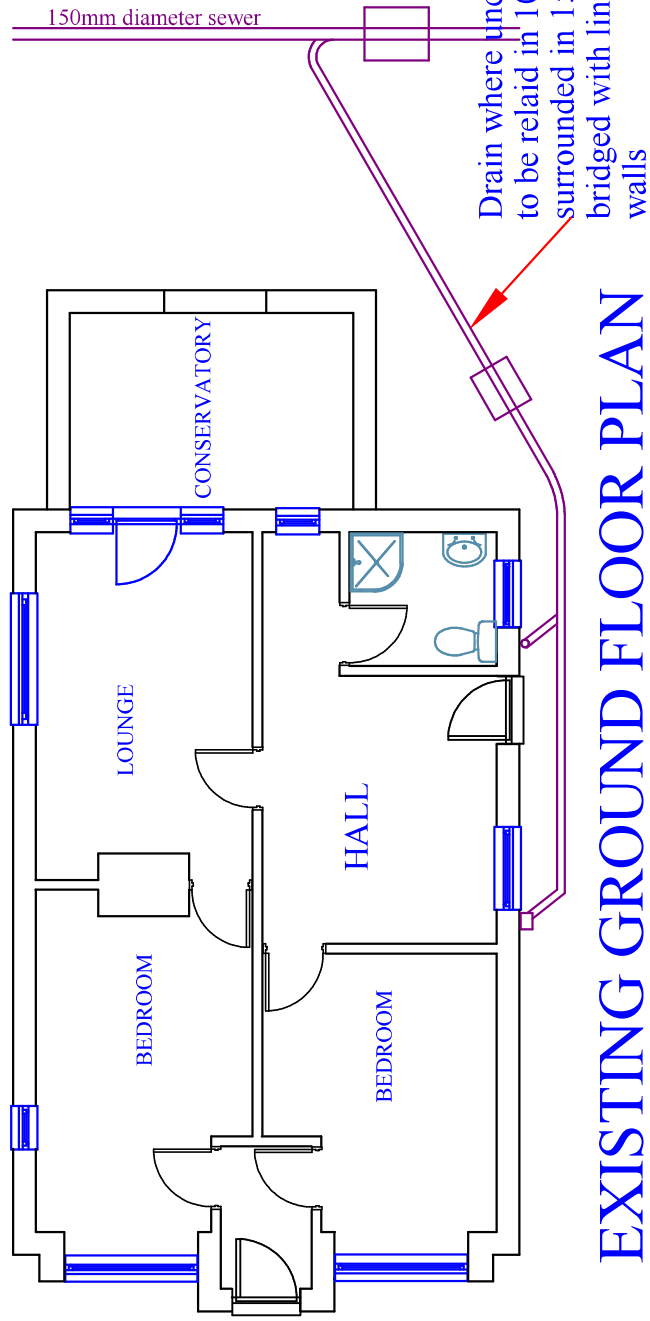

EXISTING GROUND FLOOR PLAN

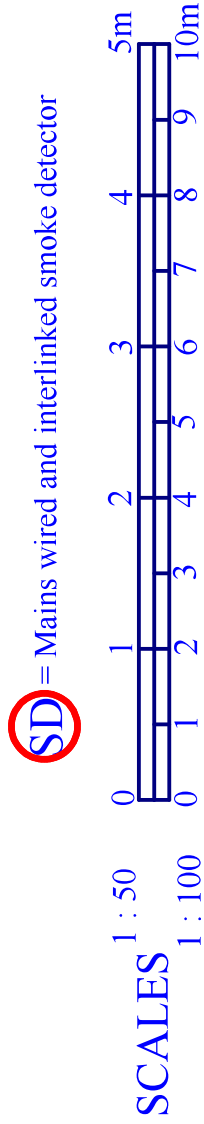

PROPOSED
REAR EXTENSION AT :
35 VICTORIA AVENUE
WIDLEY
PO7 5BN
for Mr R Garfoot

A.J.GLADMAN

43 Portchester Road
Fareham
Hampshire
PO16 8AL

Tel 01329 232796
Mob 07704 563002
email tonyatozed@gmail.com