



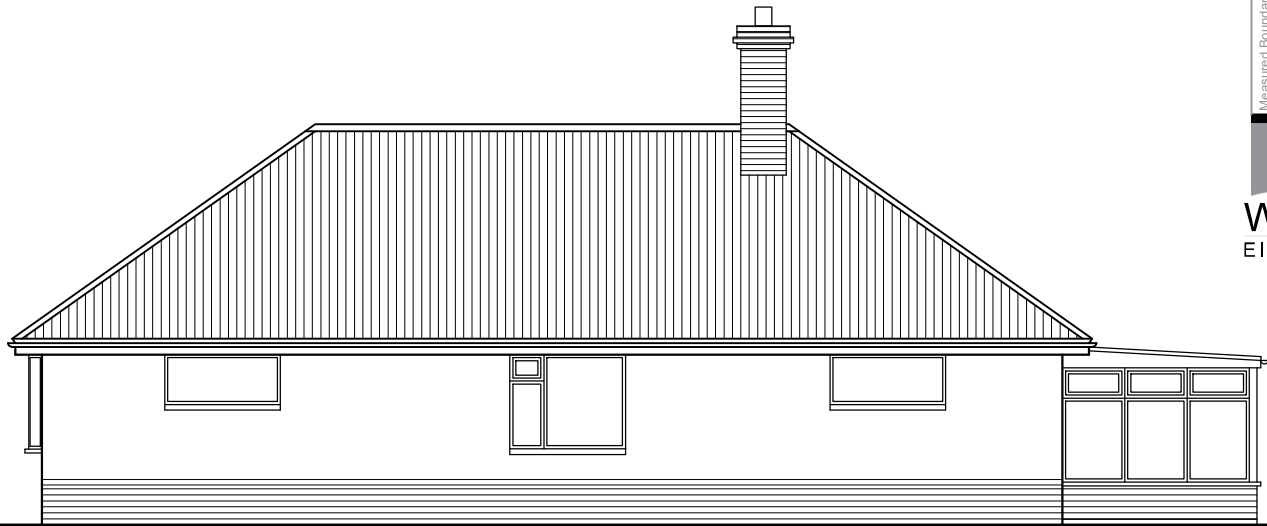


SOUTH
Elevation

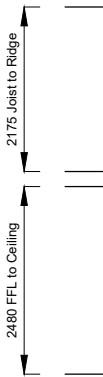


WEST
Elevation



EAST
Elevation

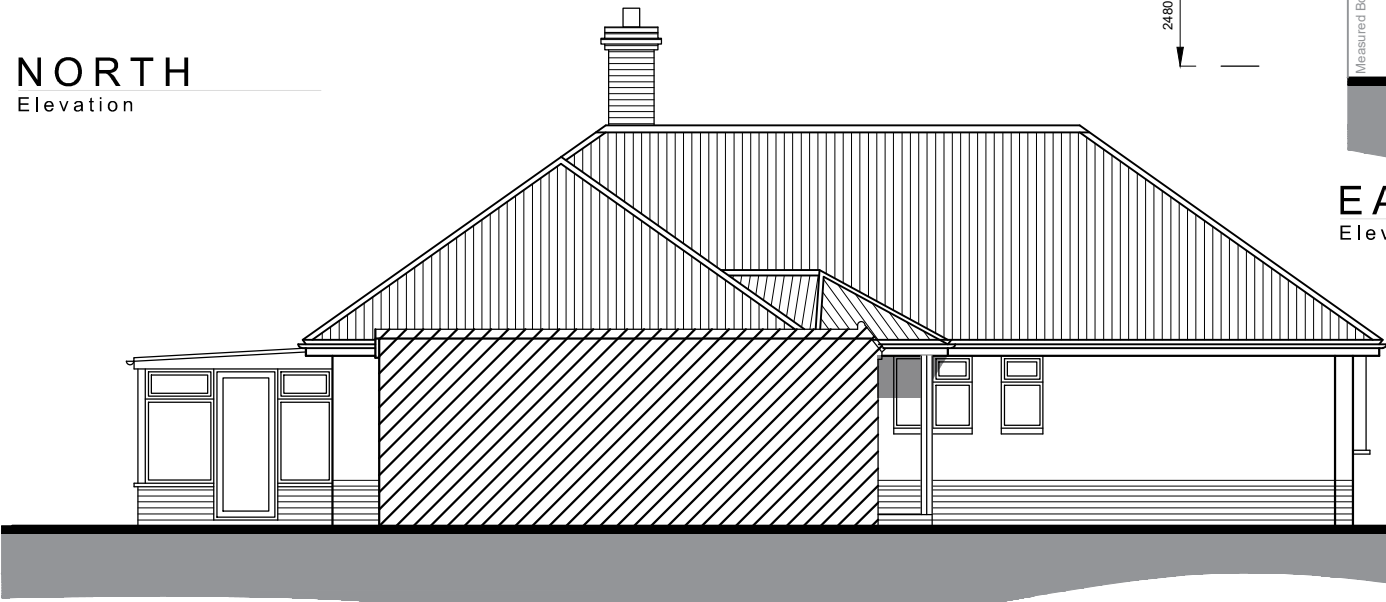

NORTH
Elevation

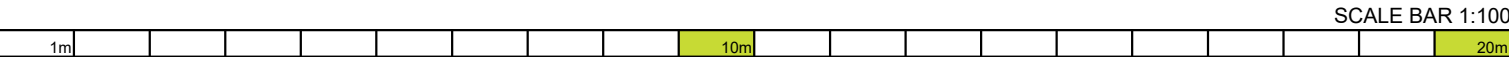

SCALE BAR 1:100

- NOTES
- The details shown are for design intent purposes only and are subject to further design development with suppliers and sub-contractors.
 - Proposals subject to consultation and approval from Local Authority Planning Department and Building Control (or an Approved Inspector).
 - This drawing can only be scaled for planning purposes. Any errors as a result of scaling will not be accepted.
 - All setting out dimensions should be checked on site prior to construction and any discrepancies and/or omissions should be reported to the Architect immediately.
 - This drawing is to be read in conjunction with all other plans, structural calculations and specifications.

CAD

Critchley Architecture And Design Ltd.
Contact: 02392 474 919 | info@caad.online

The Old Bakery, 34 North Street, Havant, PO9 1PT

PLANNING

- Revisions
- P1 - issue for comment - SR
(29.01.26)
- P2 - Issued for Planning - JF
(31.03.26)

Project Address

15 Staunton Avenue,
Hayling Island,
PO11 0EN

EXISTING ELEVATIONS		
Scale	A3 = As Shown	
Drawn By	SR	
Date	29.01.2026	

Project No. Sheet No. Rev.

26006 301 P2