



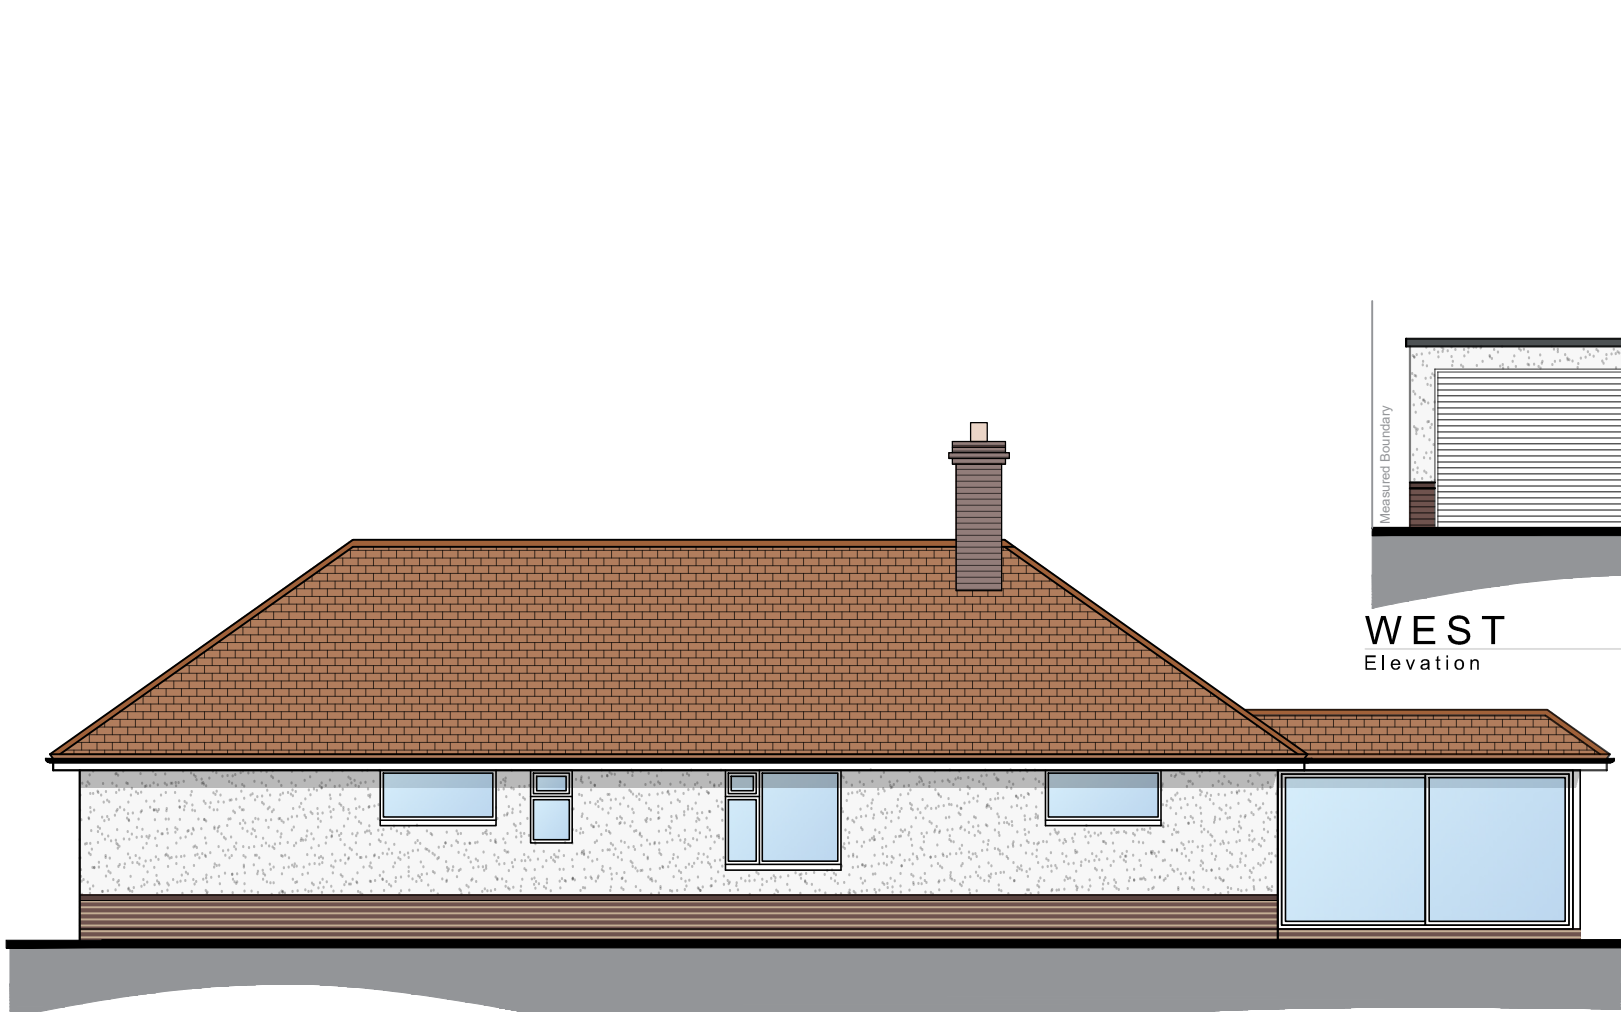


SOUTH
Elevation



WEST
Elevation

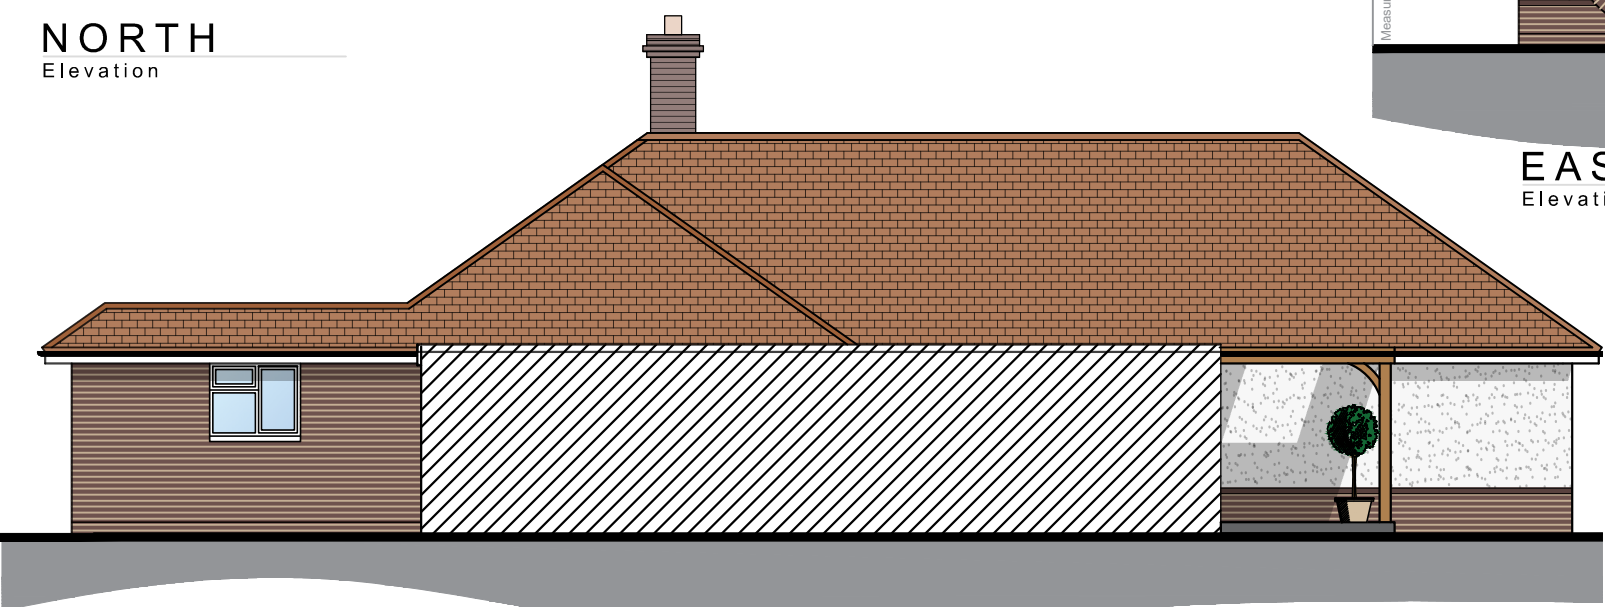

NORTH
Elevation

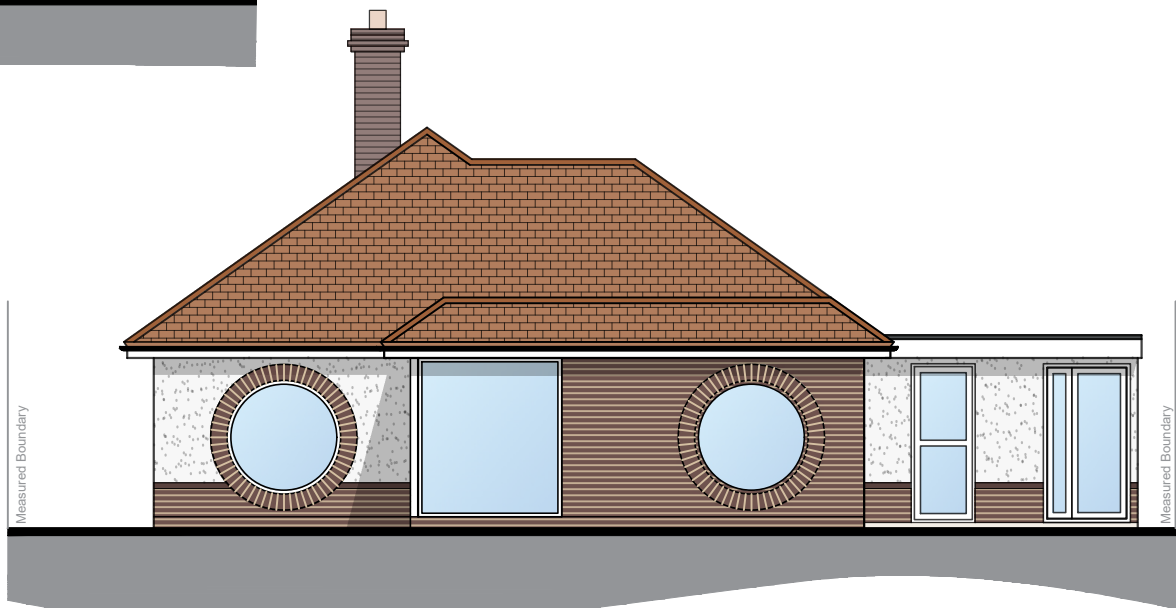

EAST
Elevation

- NOTES
- The details shown are for design intent purposes only and are subject to further design development with suppliers and sub-contractors.
 - Proposals subject to consultation and approval from Local Authority Planning Department and Building Control (or an Approved Inspector).
 - This drawing can only be scaled for planning purposes. Any errors as a result of scaling will not be accepted.
 - All setting out dimensions should be checked on site prior to construction and any discrepancies and/or omissions should be reported to the Architect immediately.
 - This drawing is to be read in conjunction with all other plans, structural calculations and specifications.



Critchley Architecture And Design Ltd.
Contact: 02392 474 919 | info@caad.online

The Old Bakery, 34 North Street, Havant, PO9 1PT

PLANNING

- Revisions
- P1 - Issued for comment - KM (18.03.2026)
 - P2 - Minor revisions - JF (26.03.2026)
 - P3 - Issued for Planning - KM (31.03.2026)
 - P4 - Client revisions - KM (09.04.2026)

Project Address

15 Staunton Avenue,
Hayling Island,
PO11 0EN

PROPOSED ELEVATIONS

Scale	A3 = As Shown
Drawn By	KM
Date	18.03.2026

Project No.	Sheet No.	Rev.
-------------	-----------	------

26006 501 P4

