


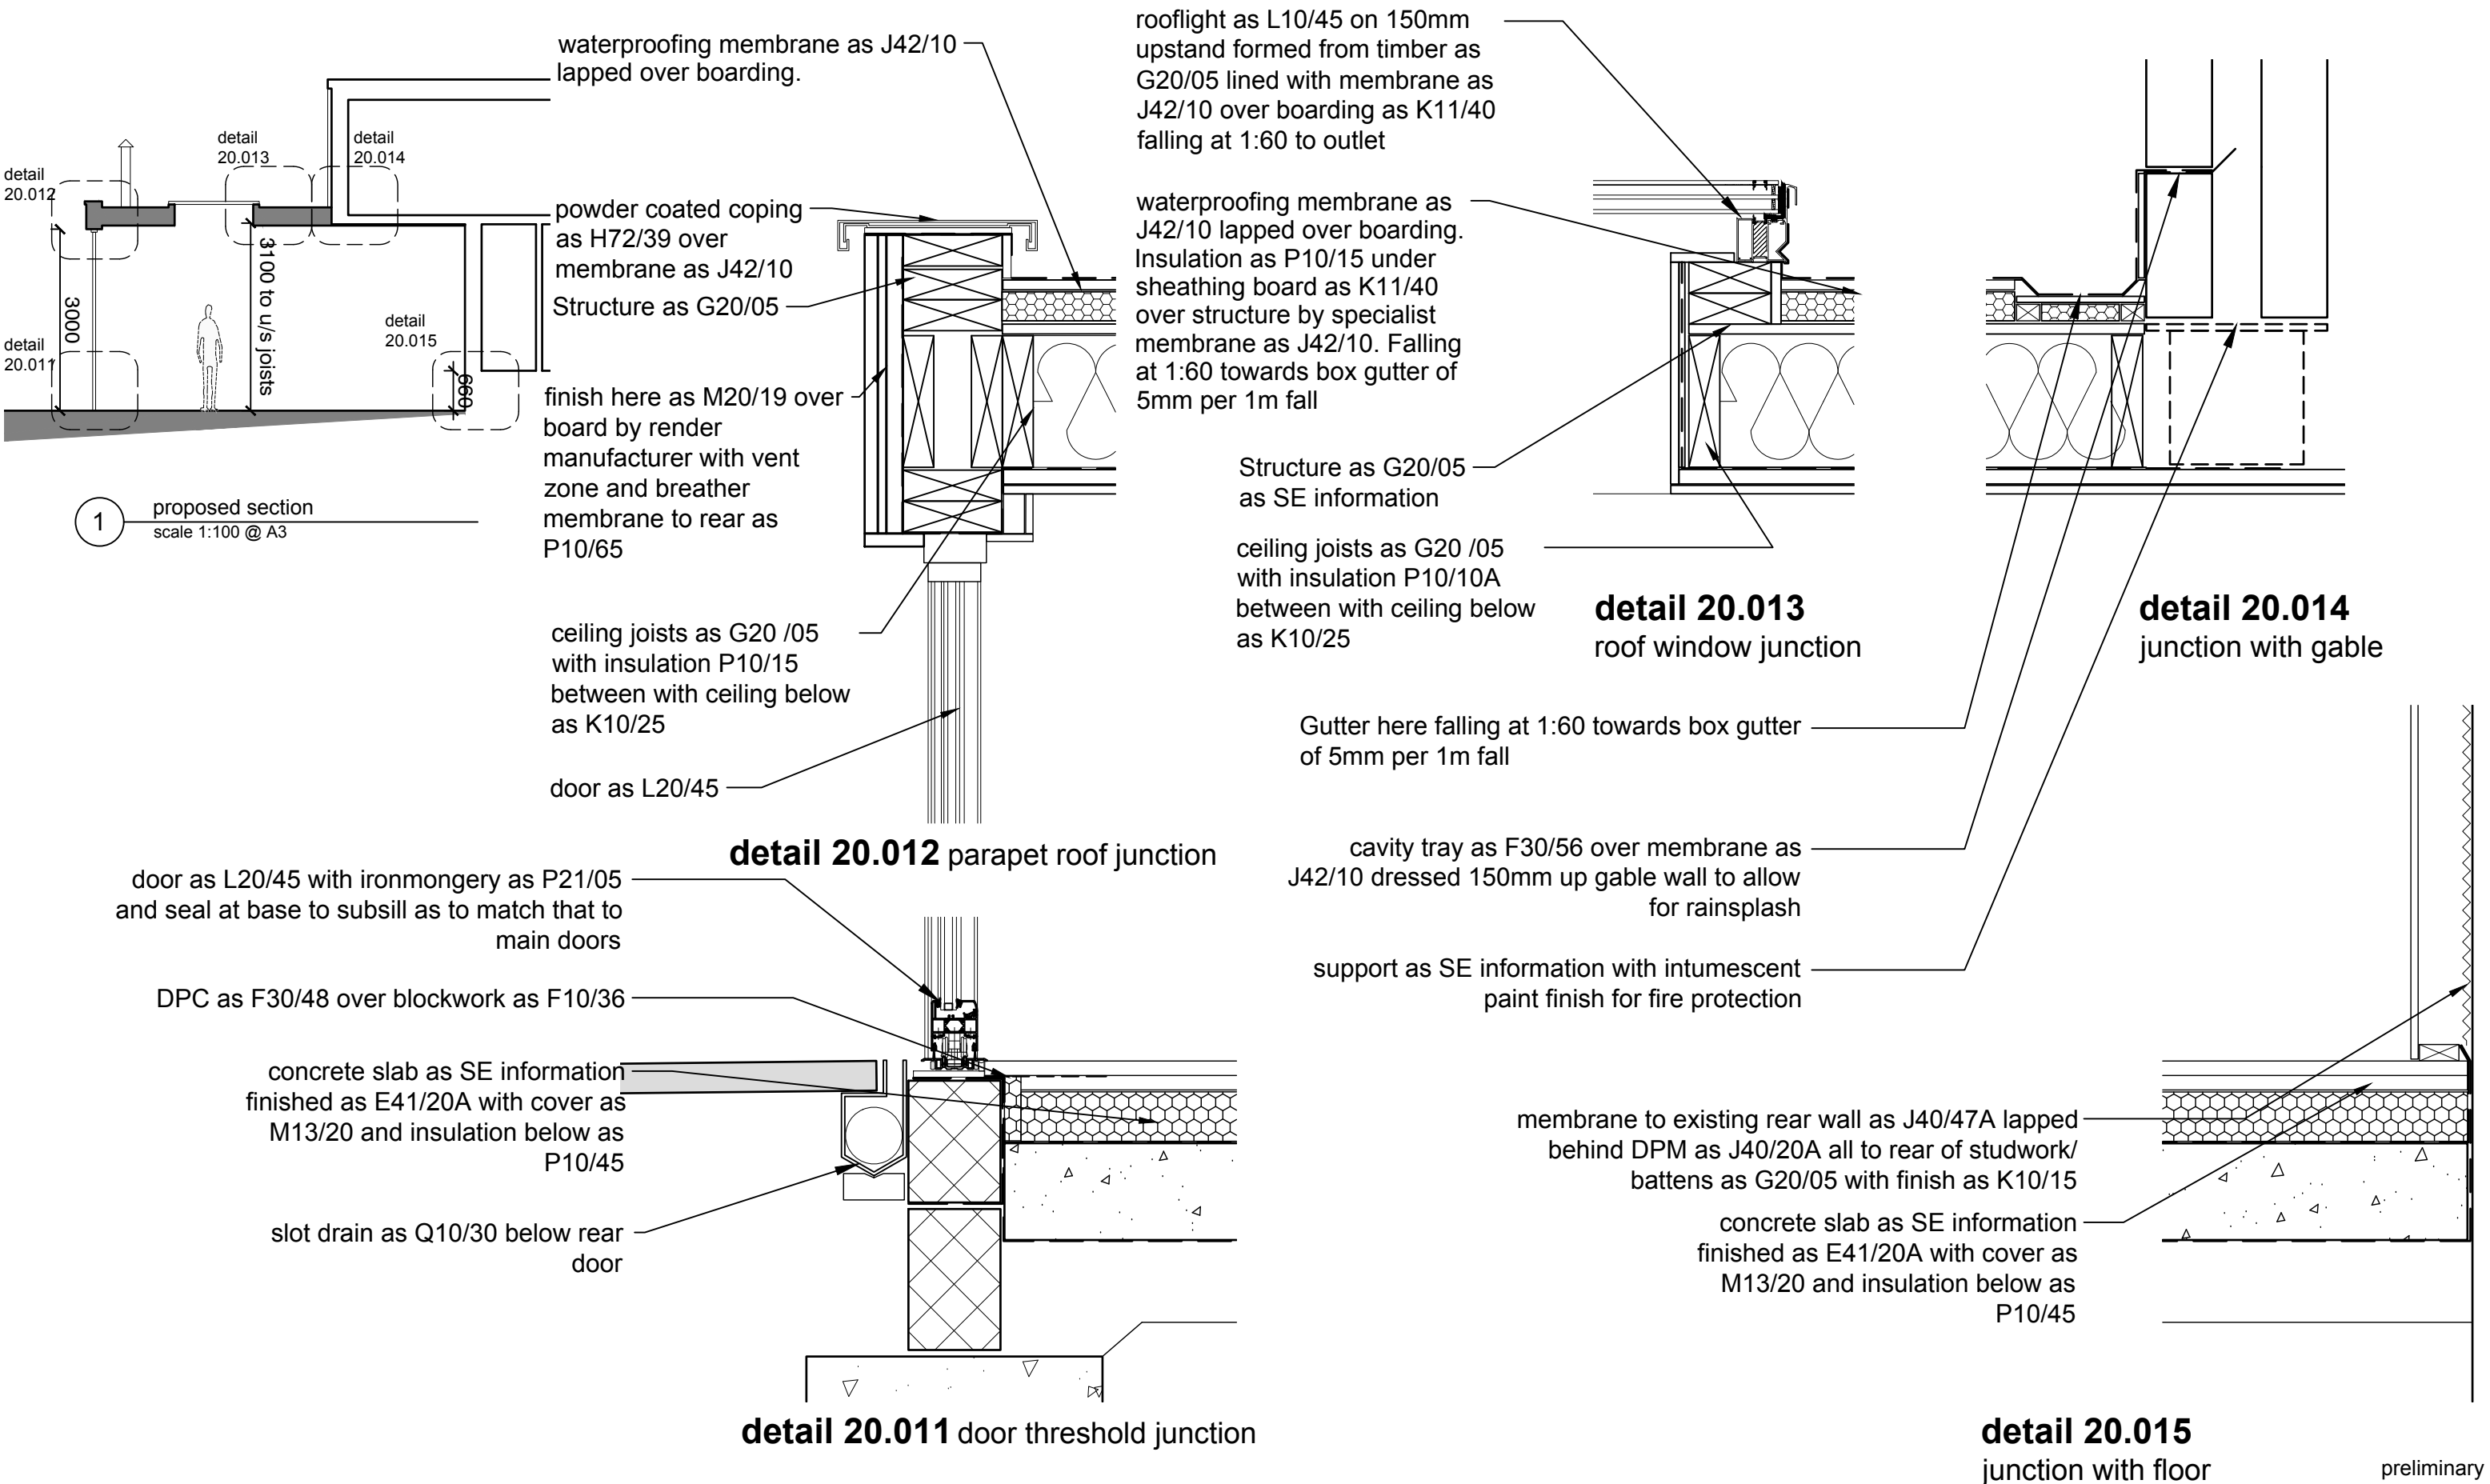

this drawing is not for construction
this drawing is the property of:
dwell design
funtley court,
funtley hill,
fareham,
po16 7uy

"measure twice cut once"
it's assumed that the drawings issued will be cross-referenced and reviewed against site conditions and other consultants' information. if there are any questions these should be asked **BEFORE** work starts.

revisions

scale bars

1:10

0

0.1

0.2

0.5

scale
1:10 @ A3

date
april 22

job name
30 lansdowne avenue

job number
21023

drawing number
(ac)20.01

drawing name
section details
sheet 01

status
preliminary

revision
-

dwell design
ltd