
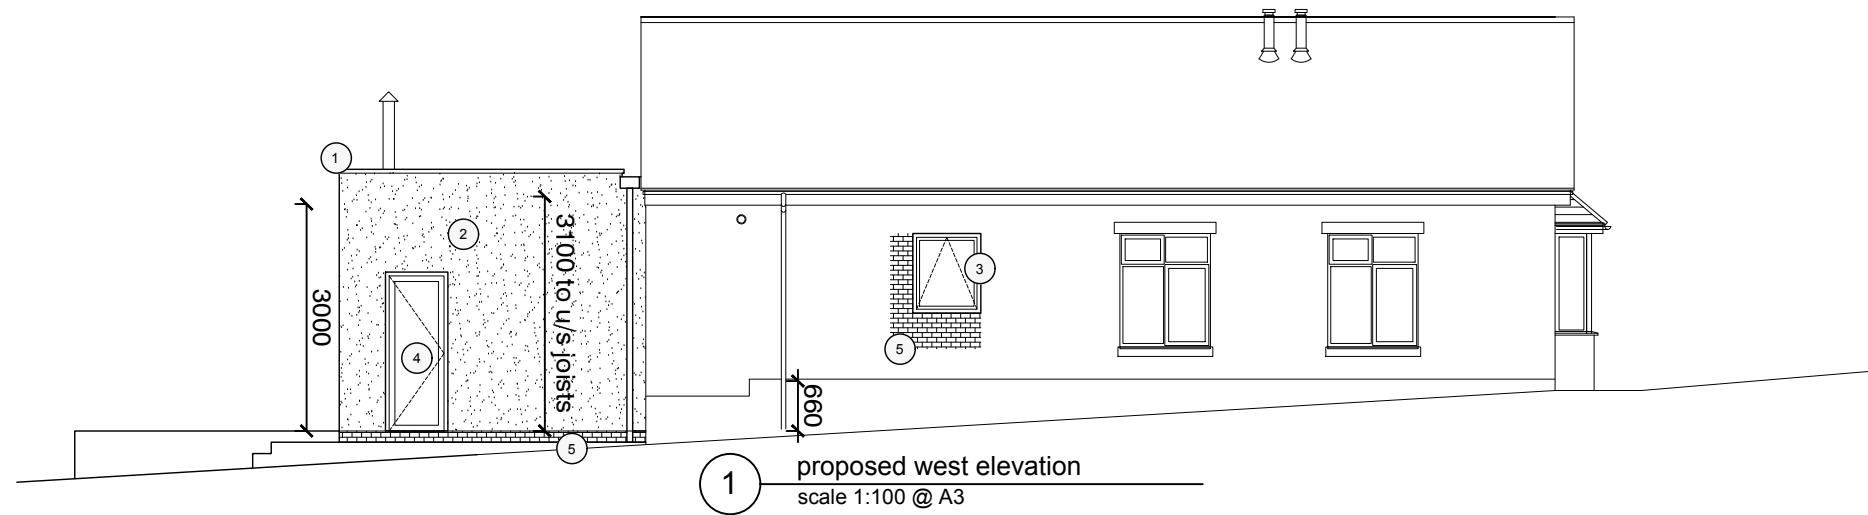
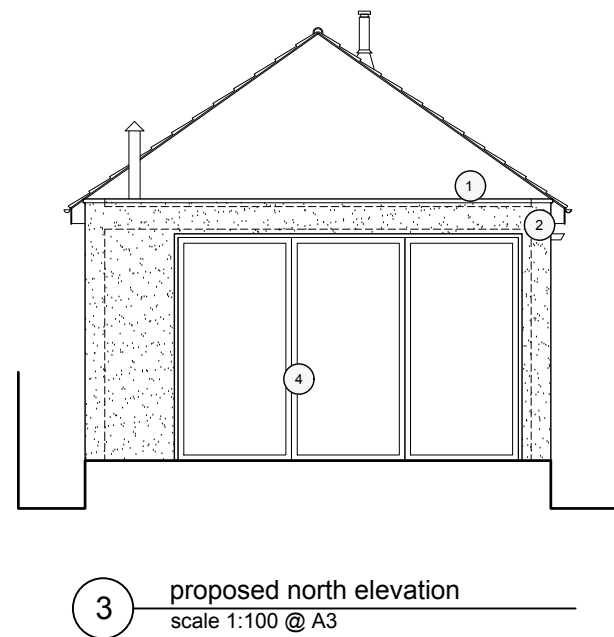


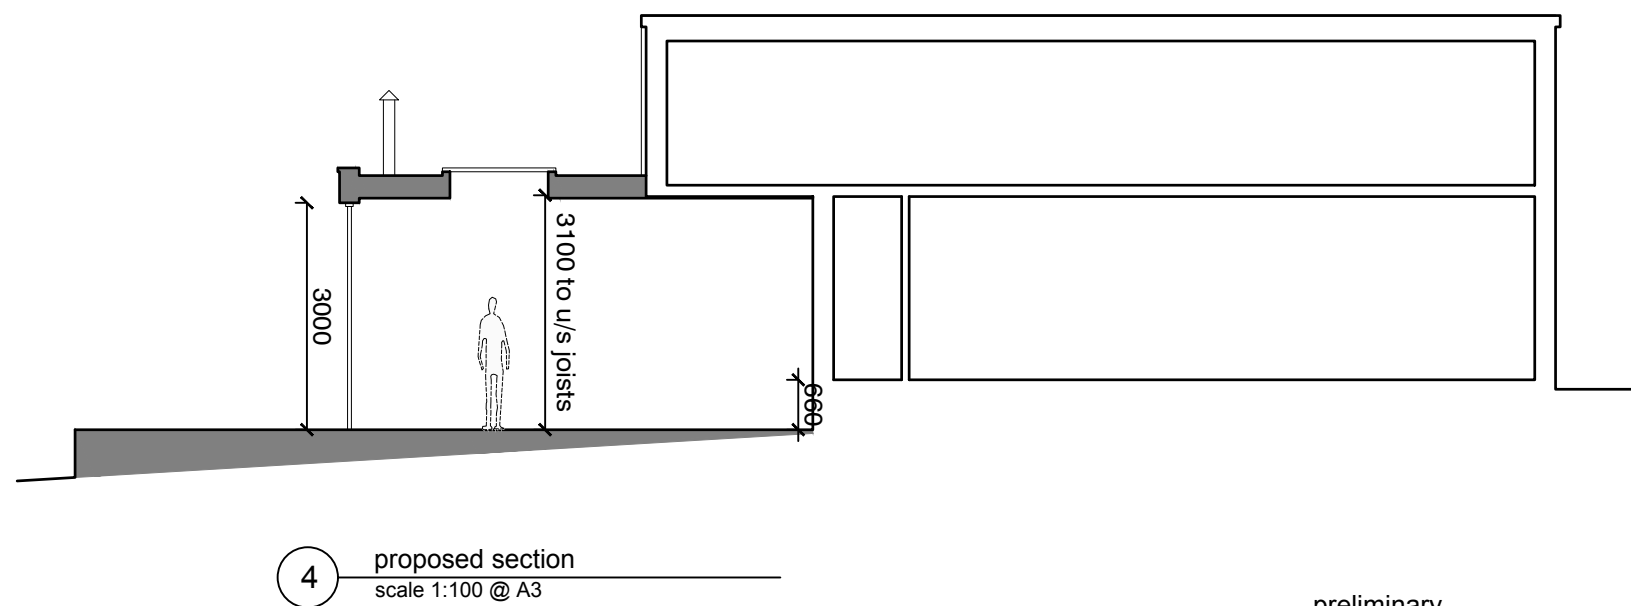

material key

- 1 metal parapet coping as H72/39
- 2 white render as M20/19
- 3 windows as L10/30
- 4 powdercoated aluminium doors as L20/45
- 5 brick slips to match existing walling (if required by client)

preliminary


this drawing is not for construction
this drawing is the property of:
dwell design
funtley court,
funtley hill,
fareham,
po16 7uy

"measure twice cut once"
it's assumed that the drawings issued will be cross-referenced and reviewed against site conditions and other consultants' information. if there are any questions these should be asked **BEFORE** work starts.

revisions

scale bars

1:100

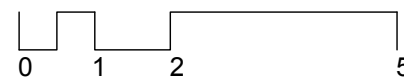

scale
1:100 @ A3

date
april 22

job name
30 lansdowne avenue

job number
21023

drawing number
(al)15

drawing name
proposed elevations

status
preliminary

revision
-

dwell design
ltd