


Location Plan

Site Address: 4, Silvertrees, Emsworth, PO10 7ST

Date Produced: 13-Apr-2026

Scale: 1:1250 @A4

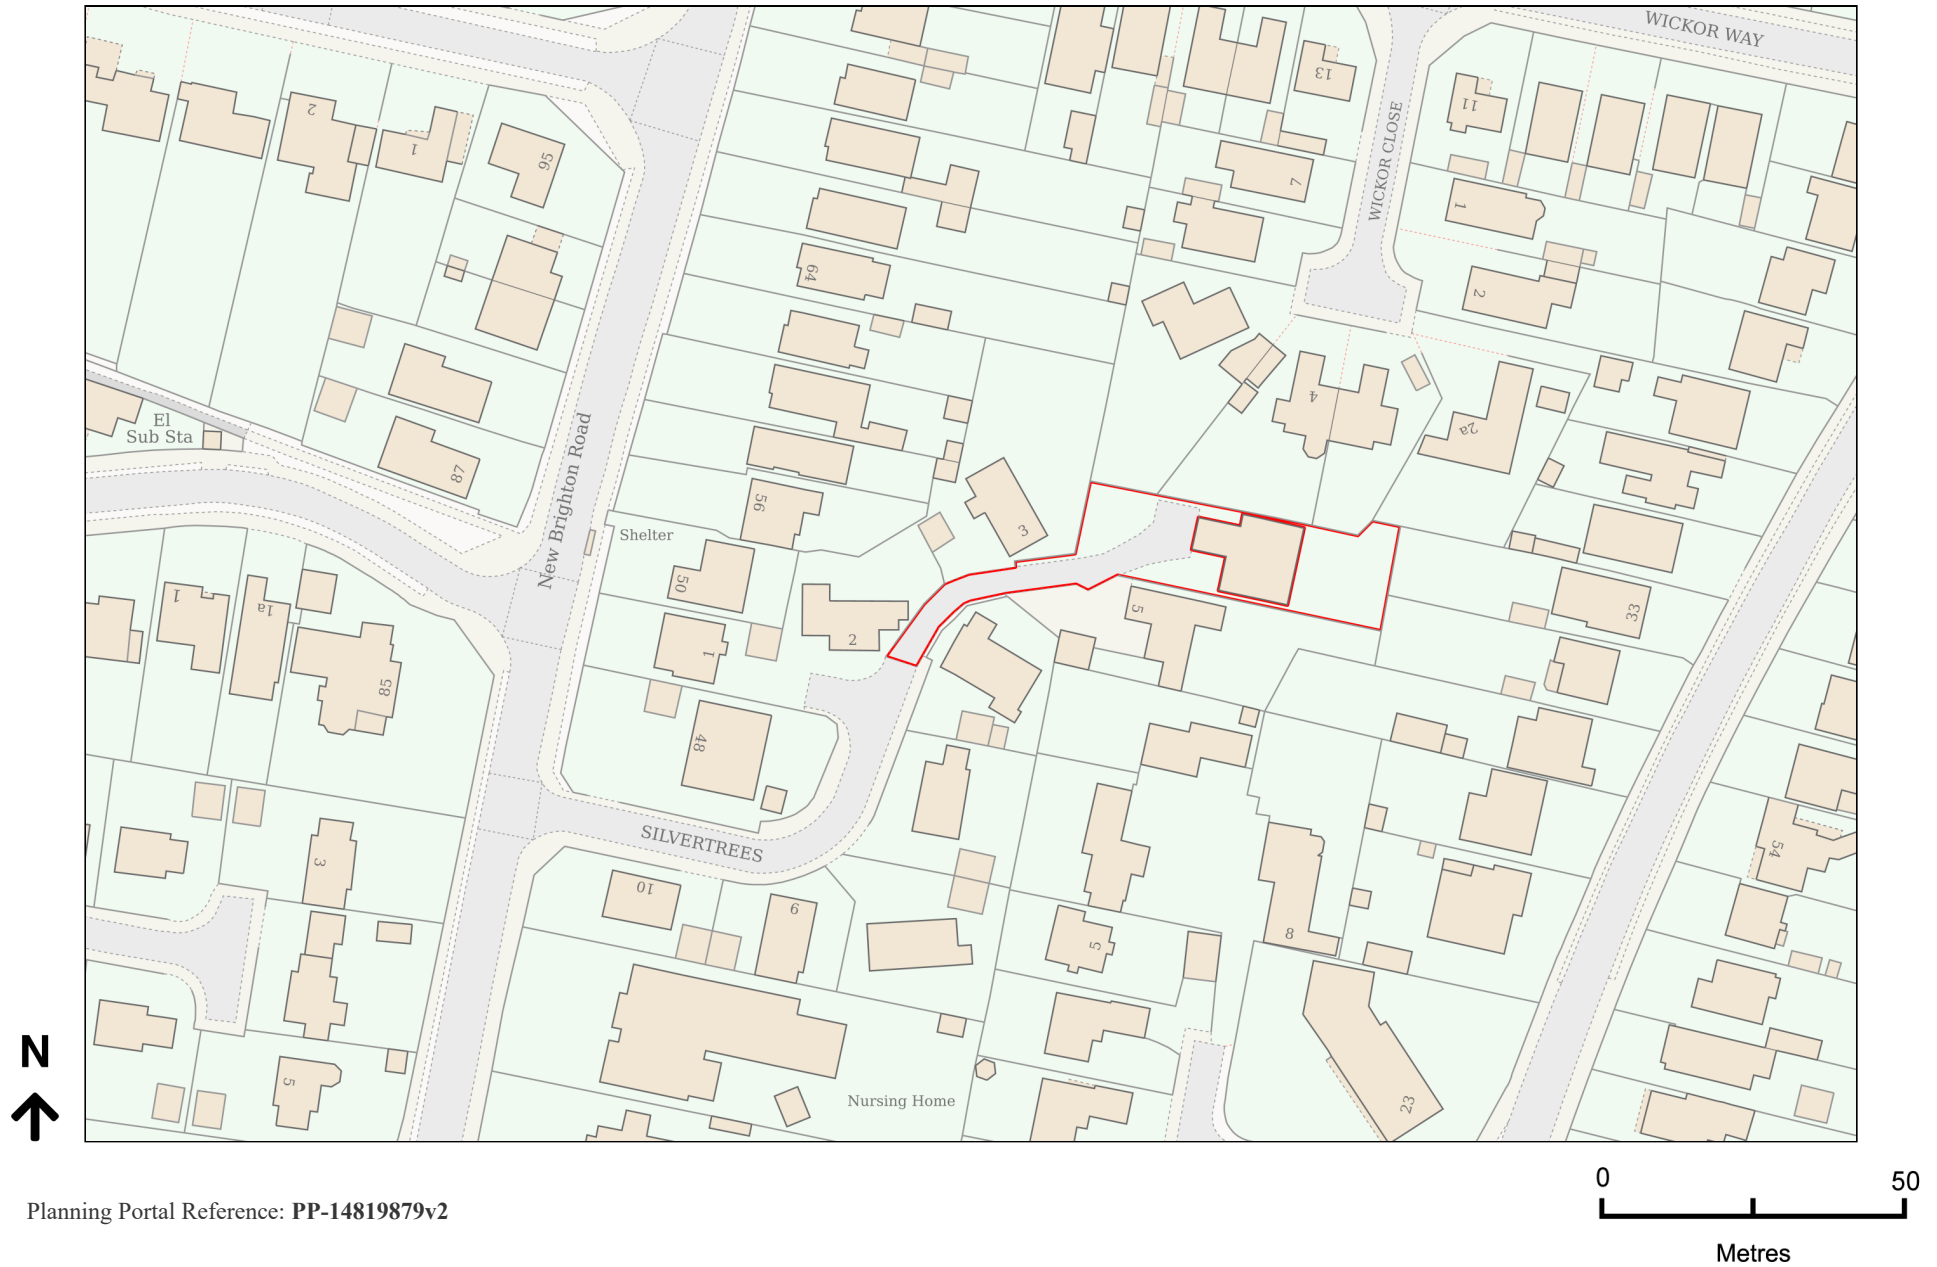

Planning Portal Reference: PP-14819879v2