
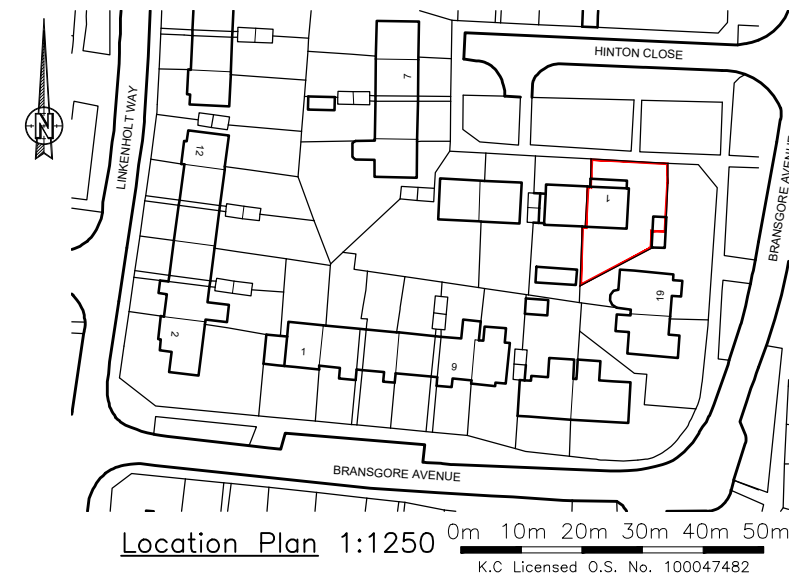
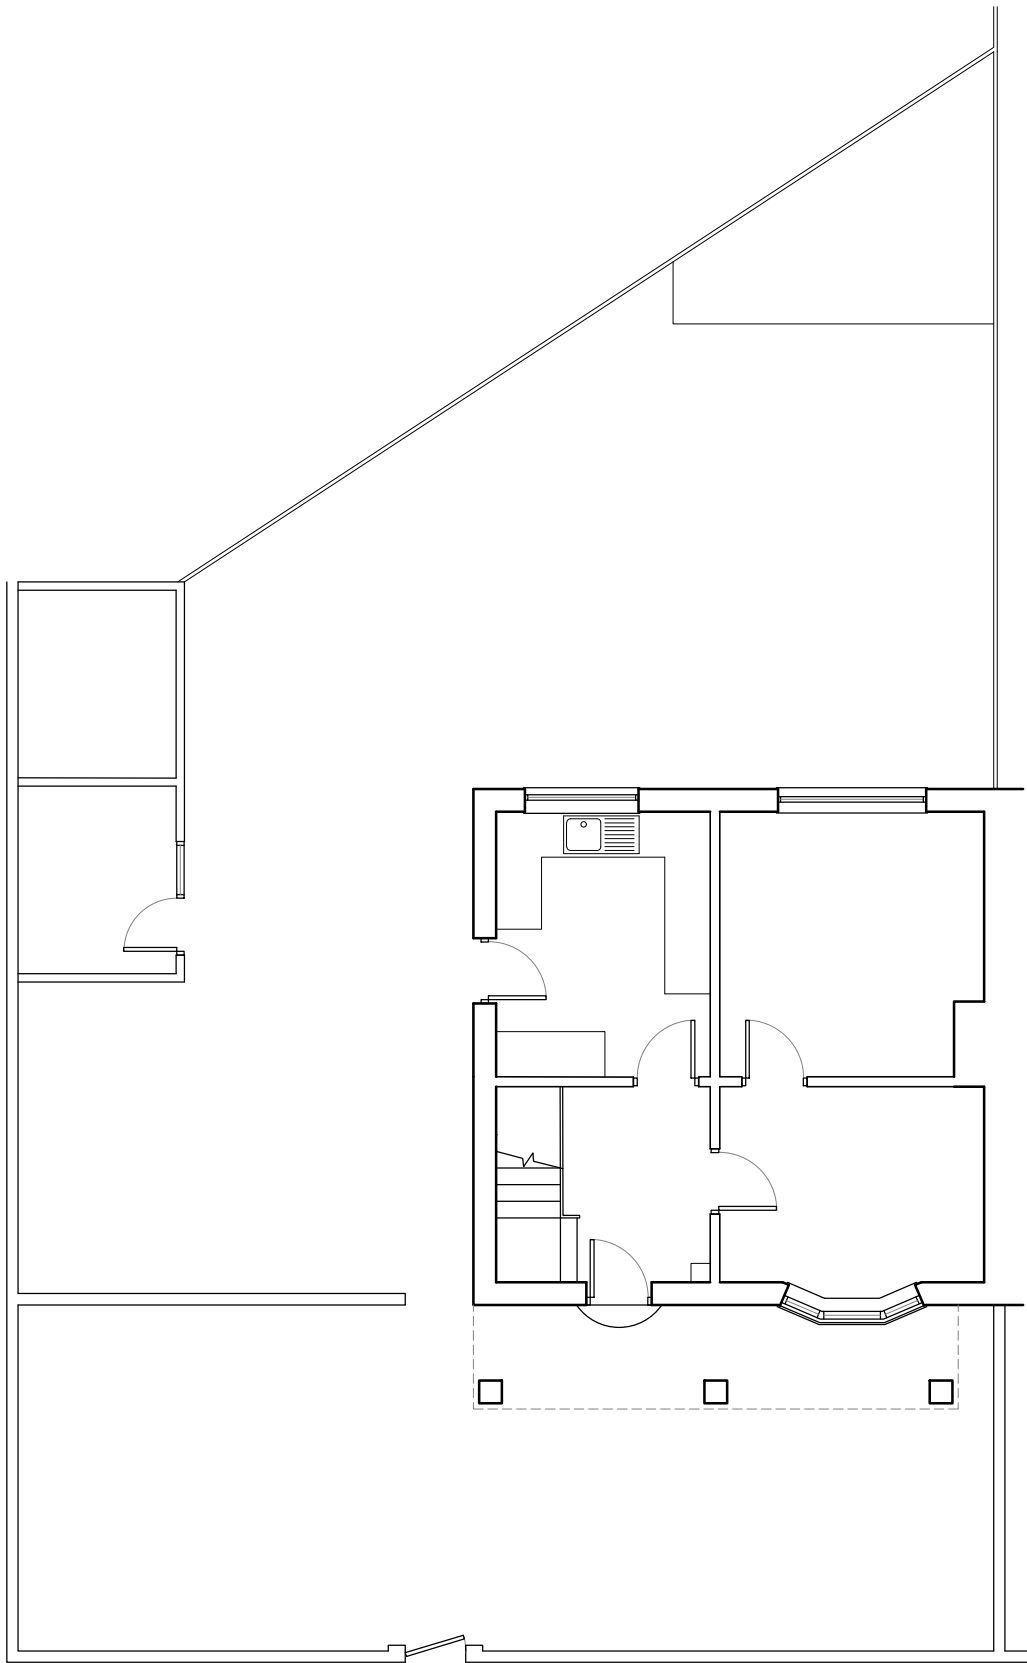


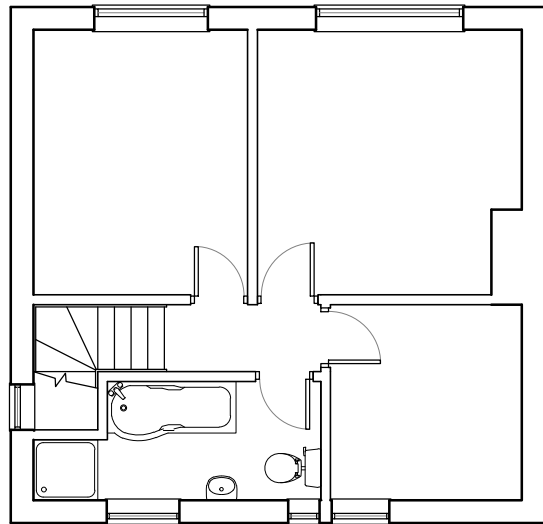

Rev	Revision	By	Date	
<div><div><div><div><div><div>KNIGHT</div><div>Consulting</div></div><div>ARCHITECTURE - SURVEYING - PLANNING</div><div>admin@knight-consulting.co.uk</div></div><div><div>First Floor Unit 7</div><div>The Quarterdeck</div><div>Port Solent</div><div>PO6 4TP</div><div>T: 01489 660194</div><div>www.knight-consulting.co.uk</div></div></div></div></div>				
Client				
FAST TRACK HOLDINGS				
Project				
1 HINTON CLOSE, HAVANT, PO9 4BL				
Drawing				
EXISTING FLOOR PLAN				
Scale		Date		
1:100@A3		MAR 2026		
Project no.	Sequential	Bldg/Floor	Detail	Rev
KC	1	A	EX	A