




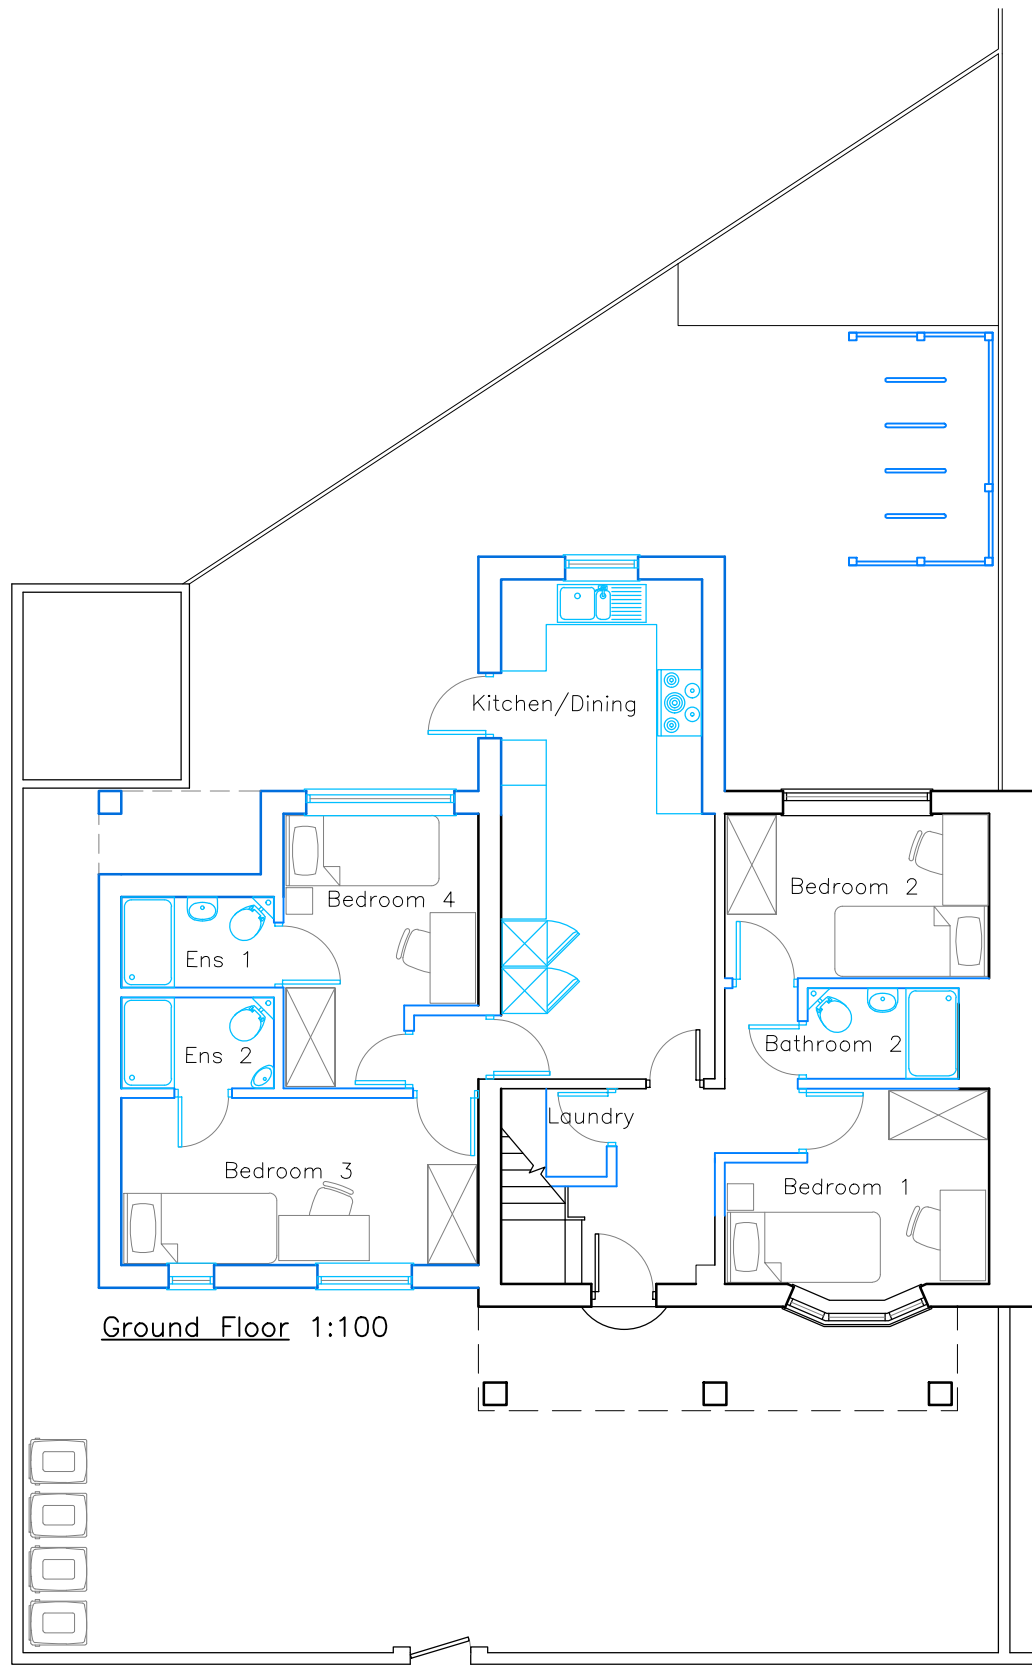

Ground Floor 1:100

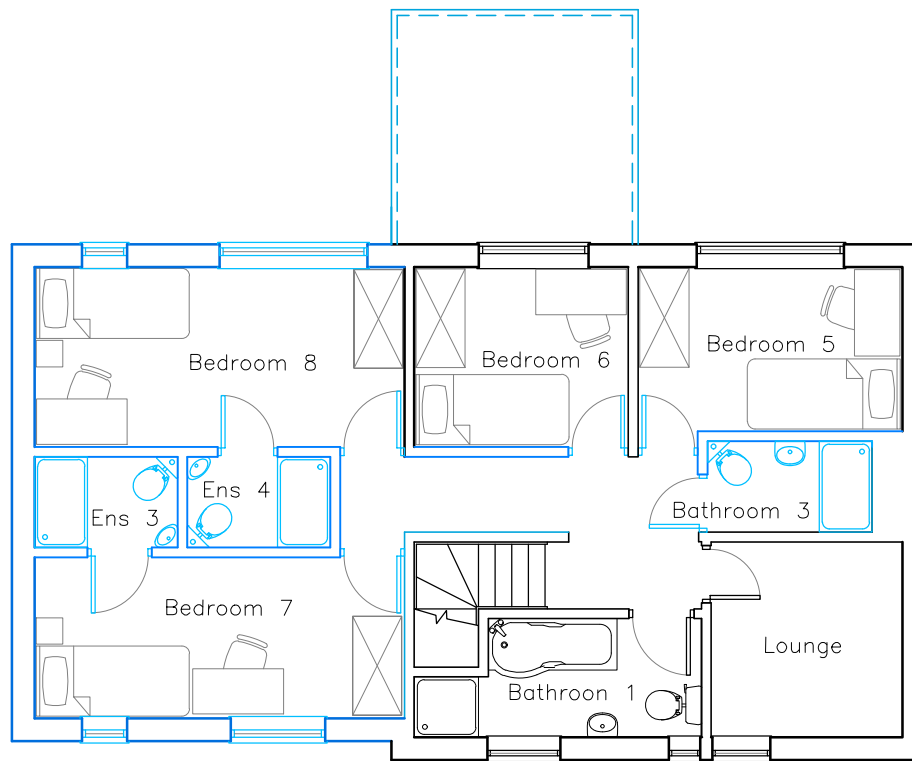

First Floor 1:100

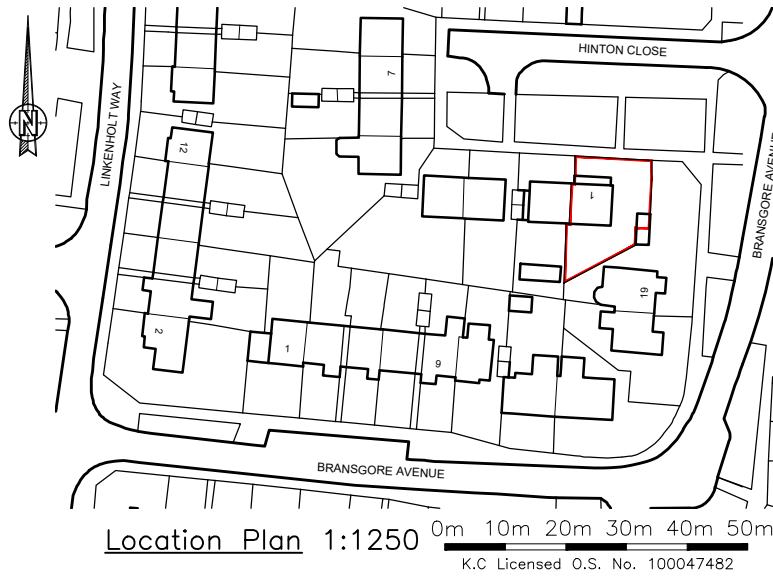

Location Plan 1:1250
0m 10m 20m 30m 40m 50m
K.C Licensed O.S. No. 100047482



Rev	Revision	By	Date

KNIGHT Consulting

ARCHITECTURE - SURVEYING - PLANNING

admin@knight-consulting.co.uk www.knight-consulting.co.uk

First Floor Unit 7
The Quarterdeck
Port Solent
PO6 4TP
T: 01489 660194

Client

FAST TRACK HOLDINGS

Project

1 HINTON CLOSE,
HAVANT,
PO9 4BL

Drawing

PROPOSED FLOOR PLAN

Scale	Date
1:100@A3	MAR 2026

Project no.	Sequential	Bldg/Floor	Detail	Rev
KC	2	A	PROP	.