




- 1
- Burnt timber cladding
- 2
- Roof lantern - Velux or similar product
- 3
- Single ply flat parapet roof
- 4
- Aluminum doors & windows to match existing

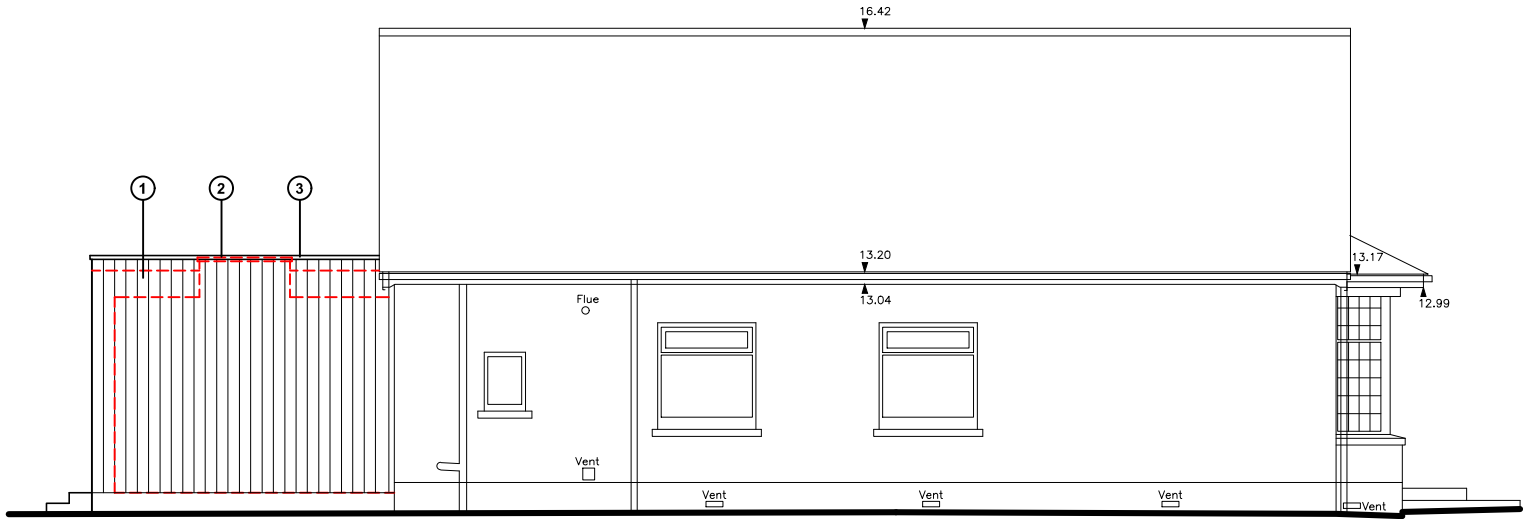


North-east (side) elevation

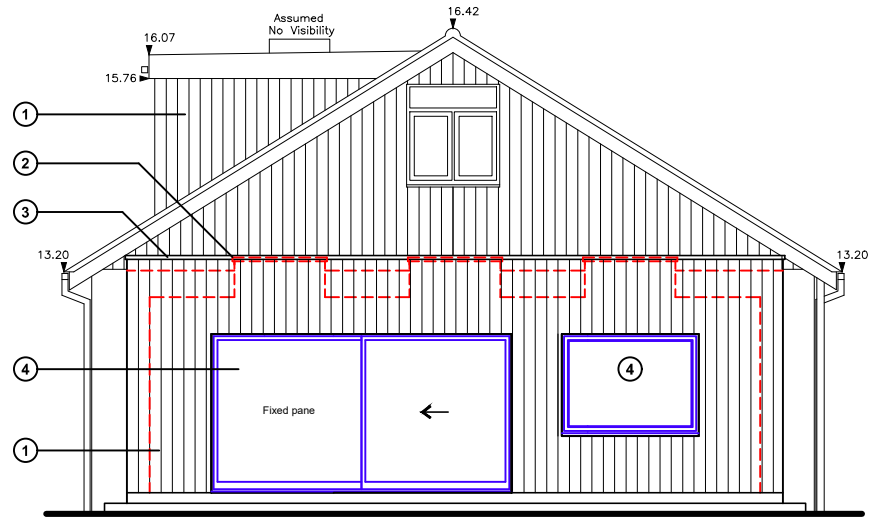

South-east (rear) elevation

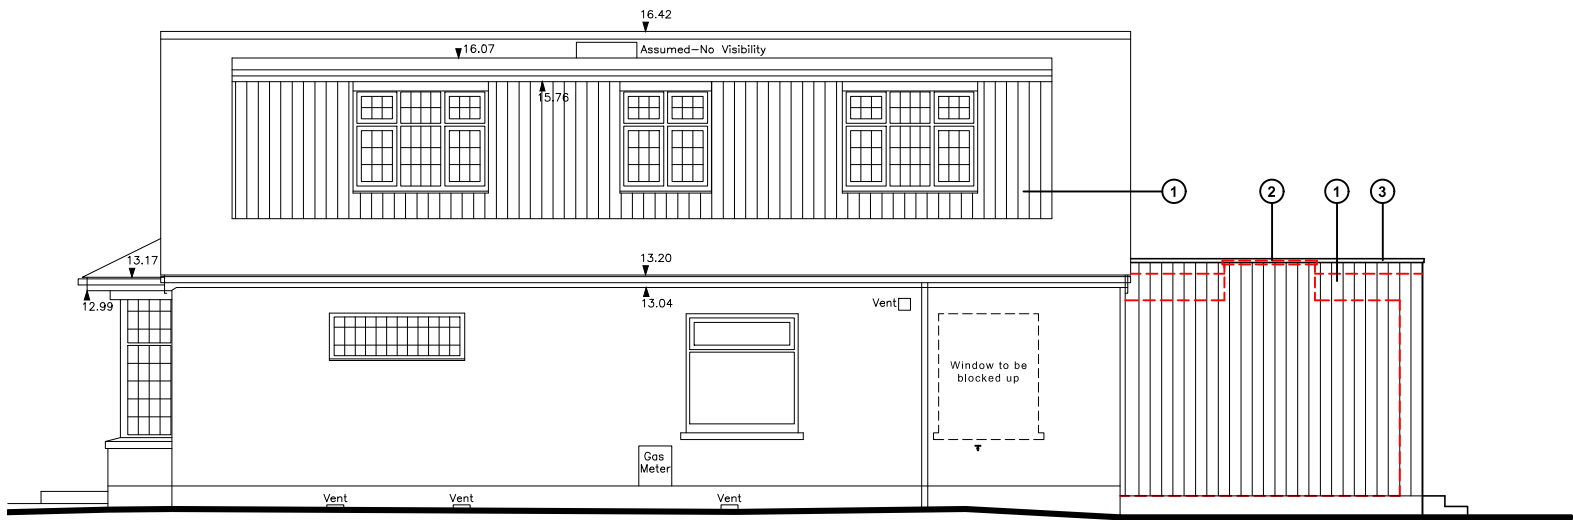

South-west (side) elevation

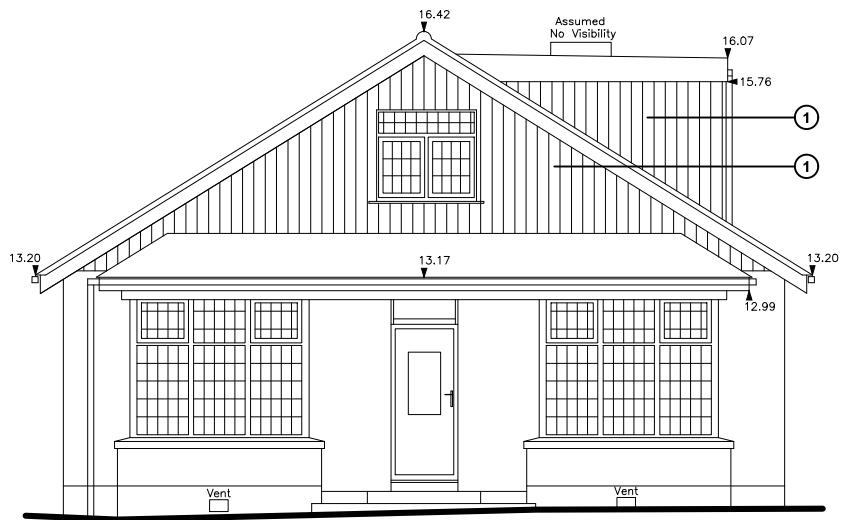

North-west (rear) elevation

Proposed elevations scale 1:100



For MR & MRS FARR	Title PROPOSED ELEVATIONS			<div>jb architects</div> <div>E: admin@jb-architecturedesign.com</div> <div>W: www.jb-architecturedesign.com</div> <div>T: 01243 933732</div>	
Project PROPOSED EXTENSION AT 130 LONDON ROAD, WIDLEY, WATERLOOVILLE PO7 5EW	Date APRIL 2026	Drawn JB	Scale As shown @ A3		
	Job Number PL979.26	Drawing Number -03	Revision -		