


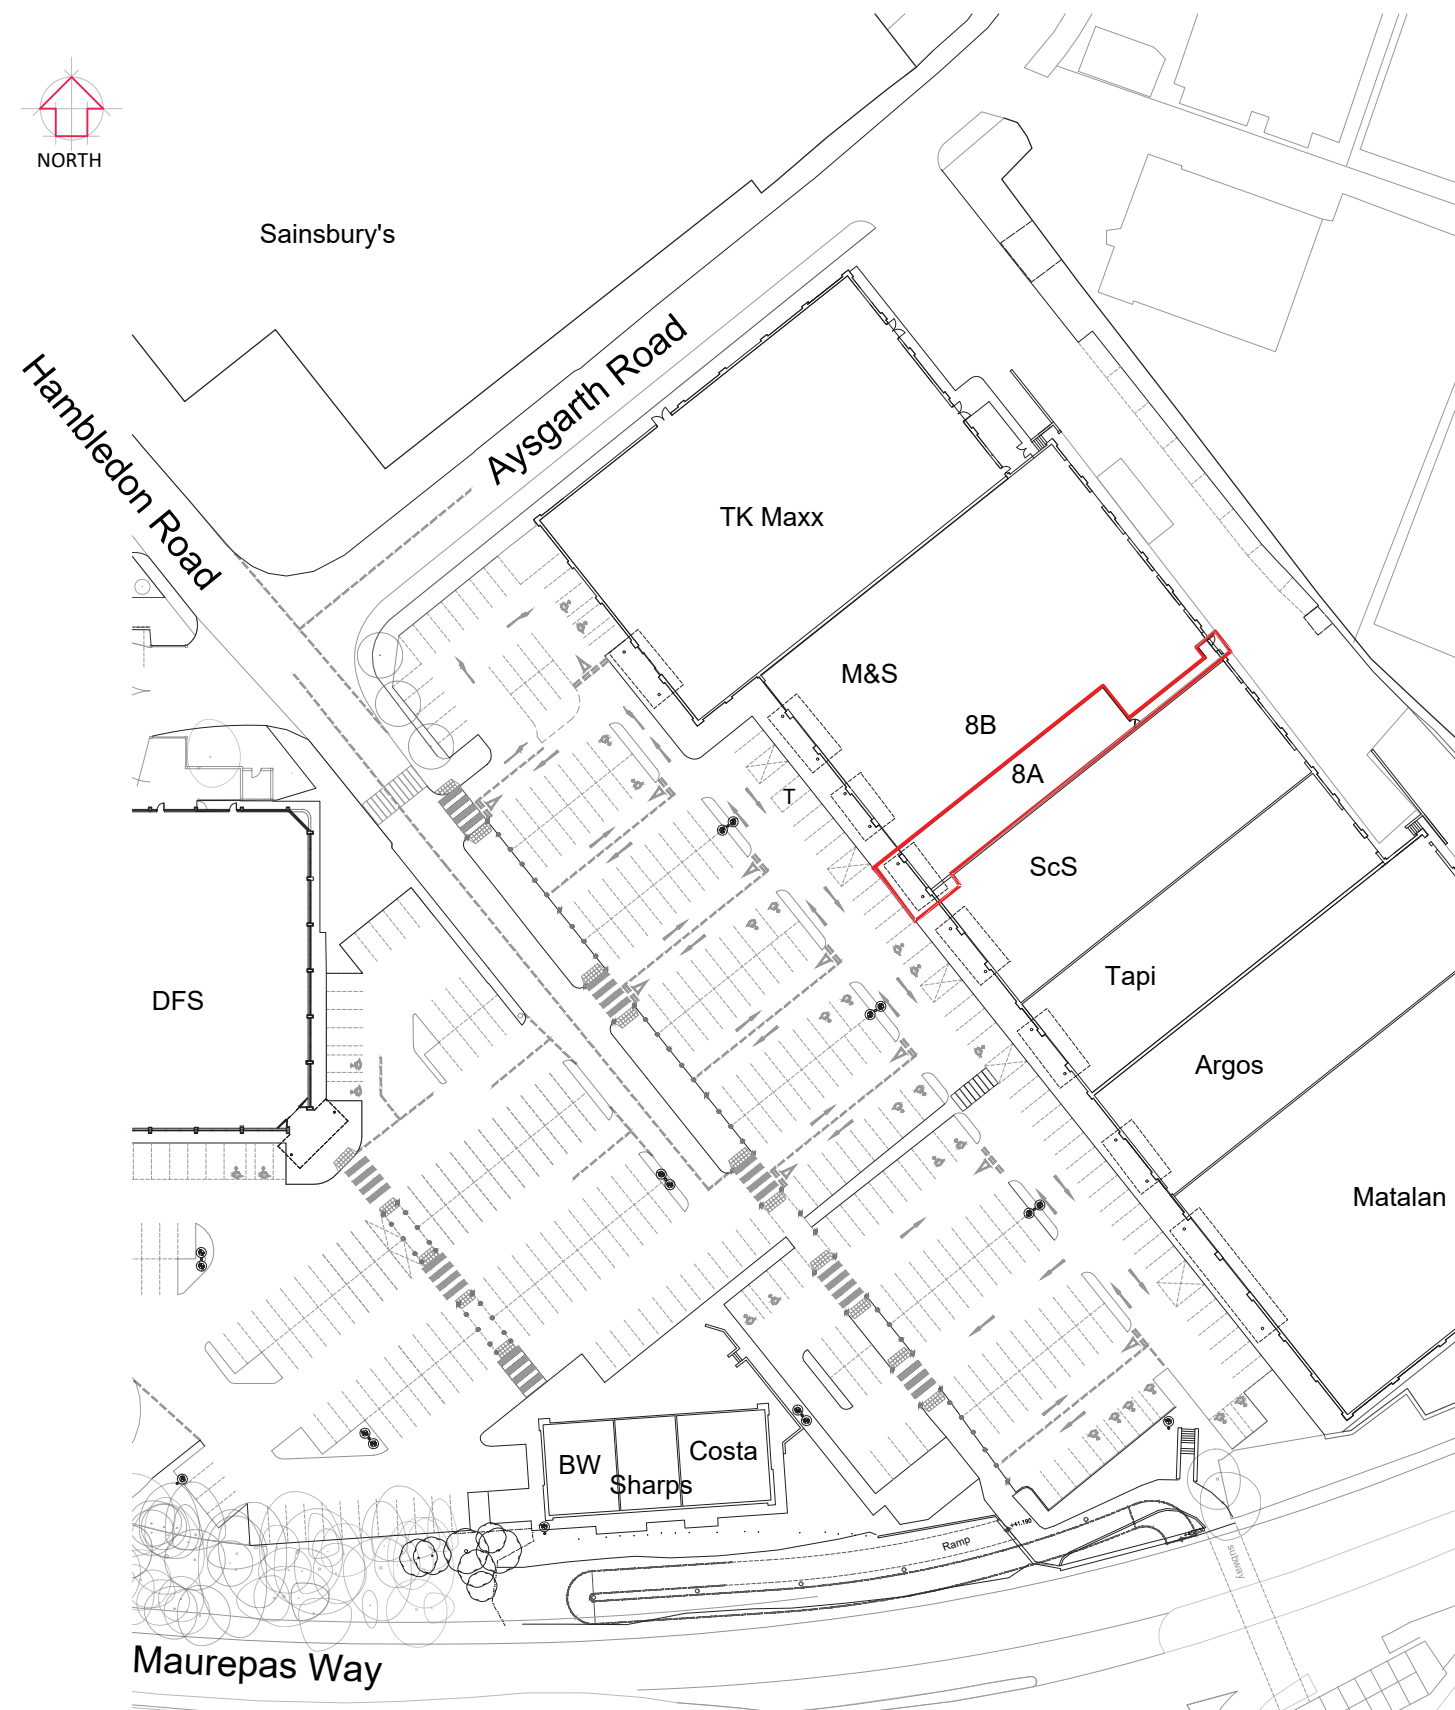

Proposed Block Plan - Scale 1:1000 @A3

NIS SIGNS

NIS Signs (Leicester) Ltd
51 Marlow Rd, Leicester, LE3 2BQ

☎ 0116 270 6228
✉ info@signs-nis.co.uk
🌐 www.signs-nis.co.uk

Client: Starbucks

Address: Unit 8a
Wellington Retail Park
Waterlooville
PO7 7FG

Drawing no: 26-108

Job location: U:\Jobs\Starbucks\Waterlooville\Drawings\Drawing files

Drawn by: DB

Rev: 1

Date: 24/02/26

Revision notes: 0) Initial issue
1) Change to 'House Green' - AH 10/03/26

All site dimensions to be verified prior to manufacture.
Do not scale from this drawing Copyright 2026.
This document is the property of NIS Signs
and must not be used, reproduced or disclosed
to any persons without the written consent of NIS Signs.