


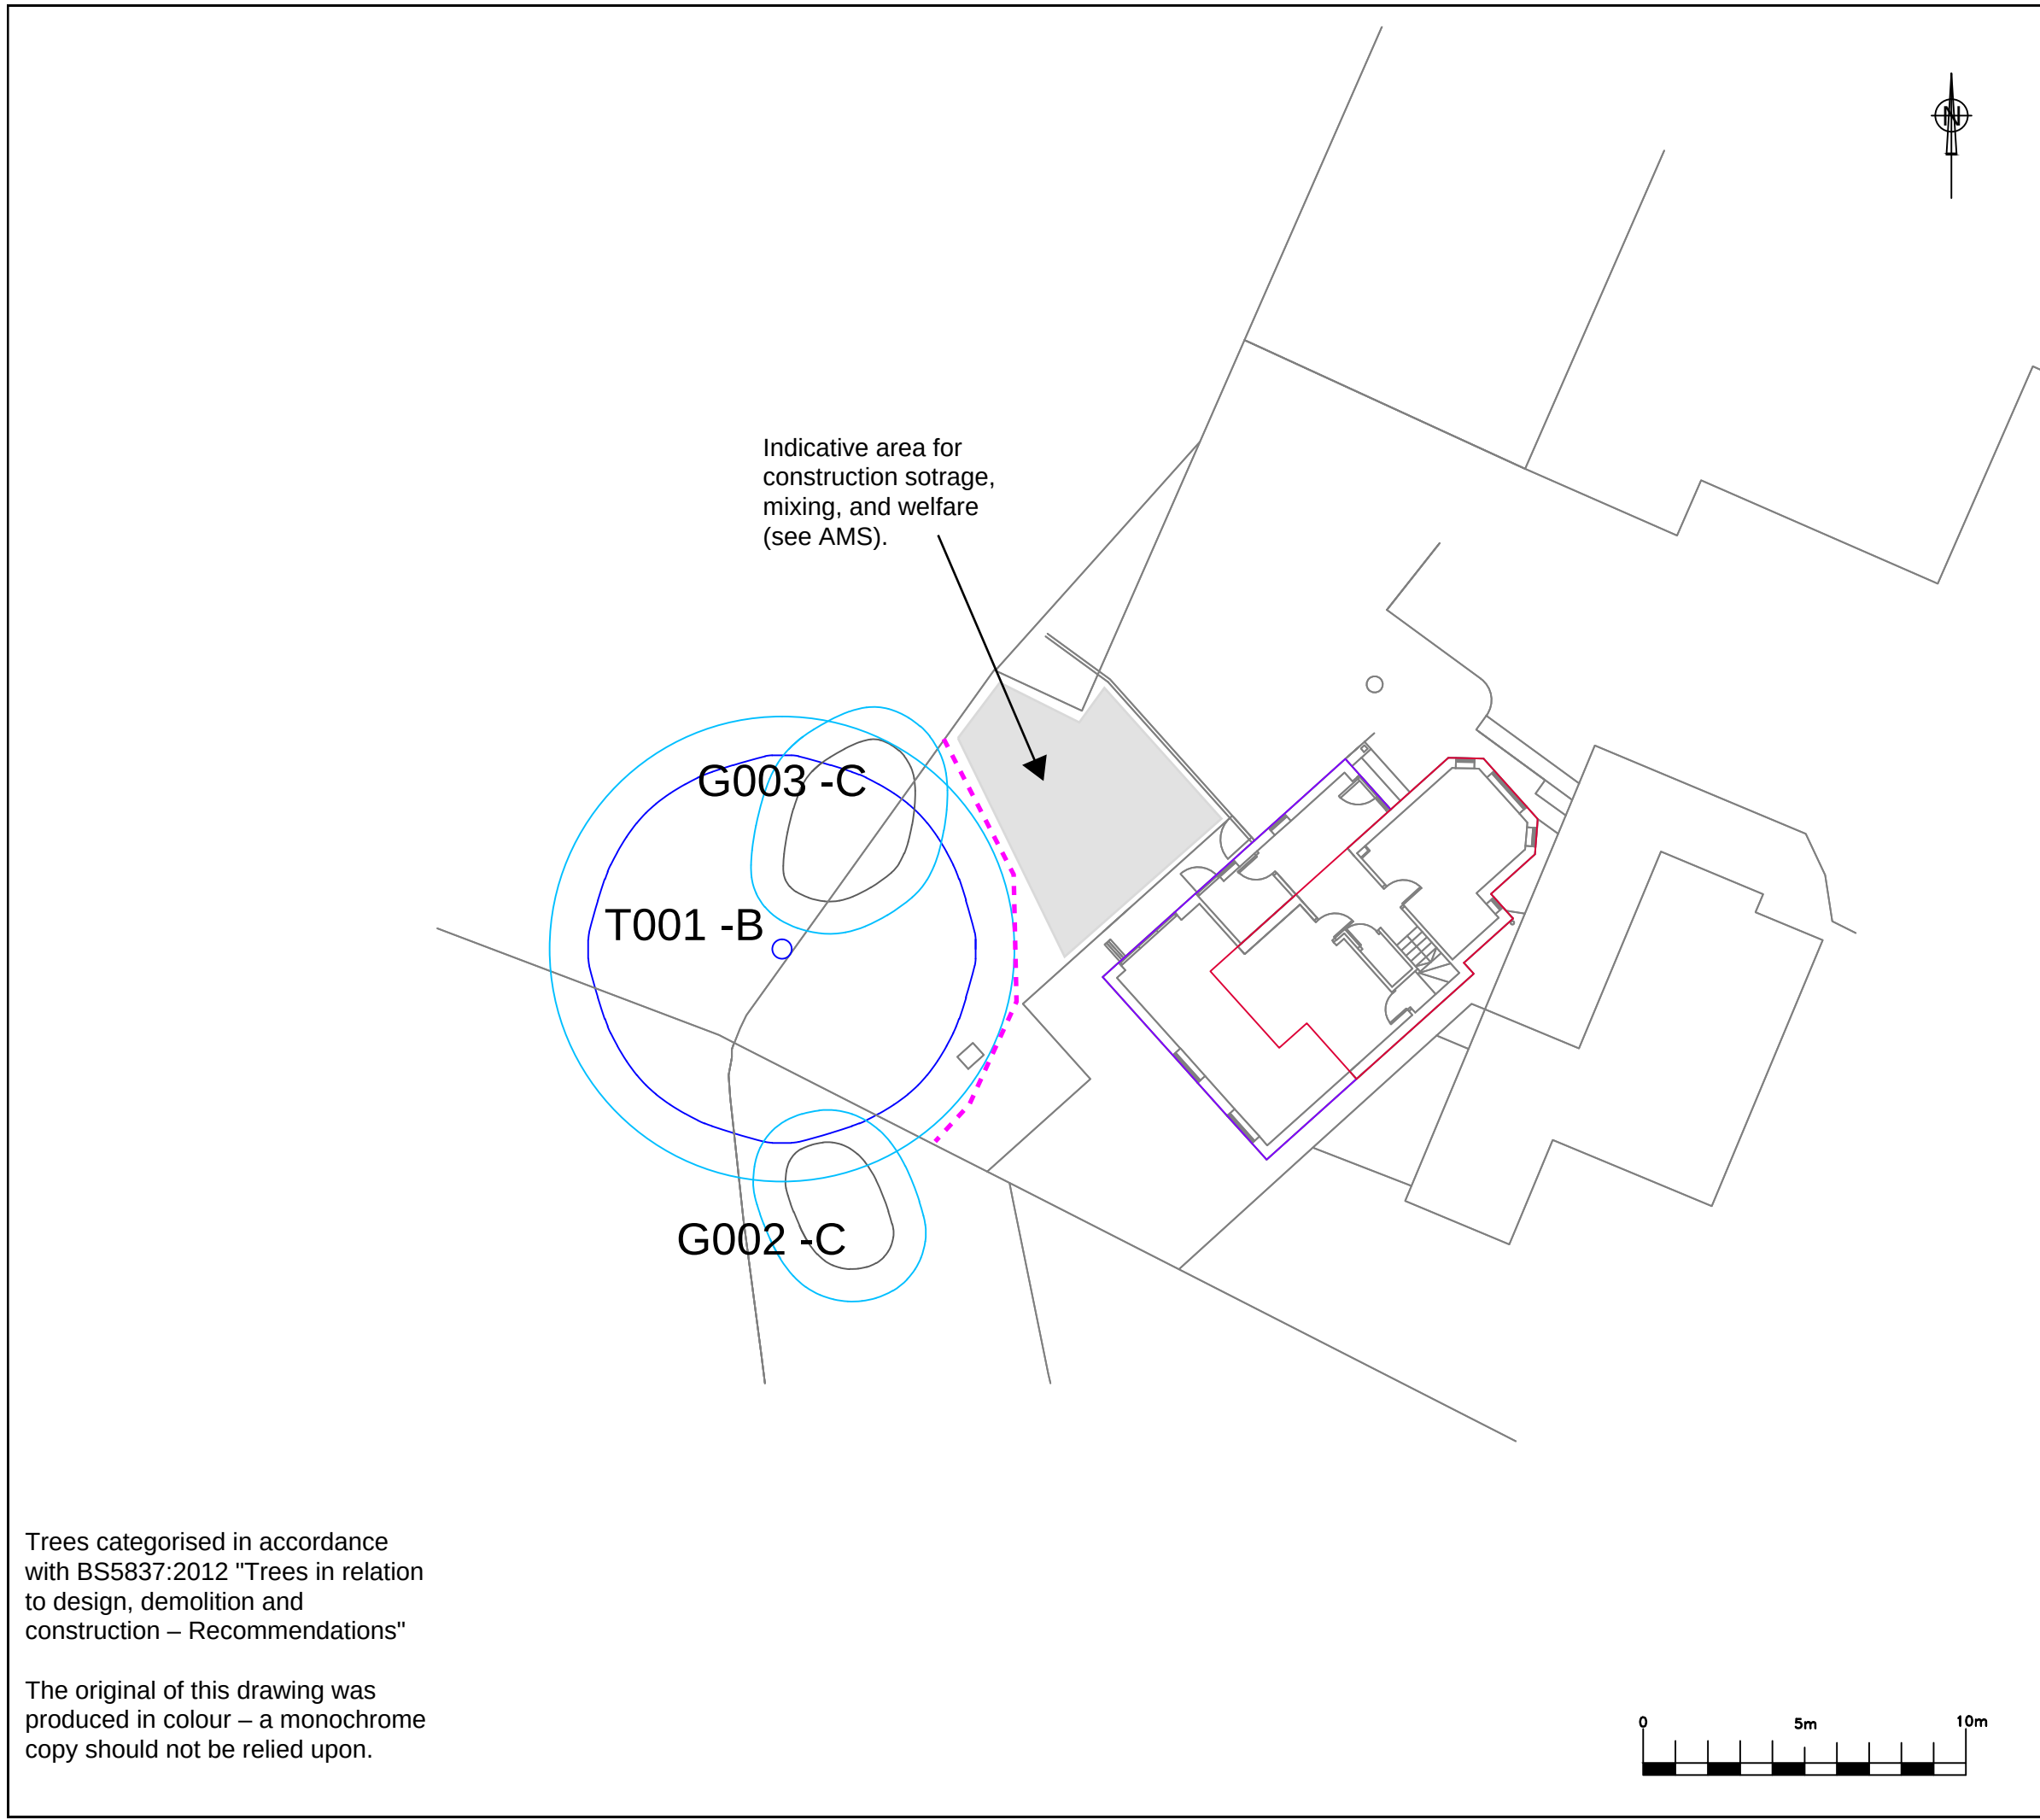

Trees categorised in accordance with BS5837:2012 "Trees in relation to design, demolition and construction – Recommendations"

The original of this drawing was produced in colour – a monochrome copy should not be relied upon.

REV	DATE	DESCRIPTION
-----	------	-------------

LEGEND

- Category U
- Category A
Trees of high quality
- Category B
Trees of moderate quality
- Category C
Trees of low quality
- RPA using formula in accordance with BS5837:2012
- Existing building
- Proposed extension
- Location of Protective Fencing

LOCATIONS ARE APPROXIMATE.

SITE

6 Arun Close,
Waterlooville PO8 8BP

TITLE

Tree Protection

REFERENCE

260402-1.0-6AC-TPP

CLIENT

Gulsen Aygun

DATE

07/04/26

SCALE

1:200 @ A3

Holt
Arboriculture
TREE CONSULTANCY

info@holtarb.co.uk
01252 280256
www.holtarb.co.uk