


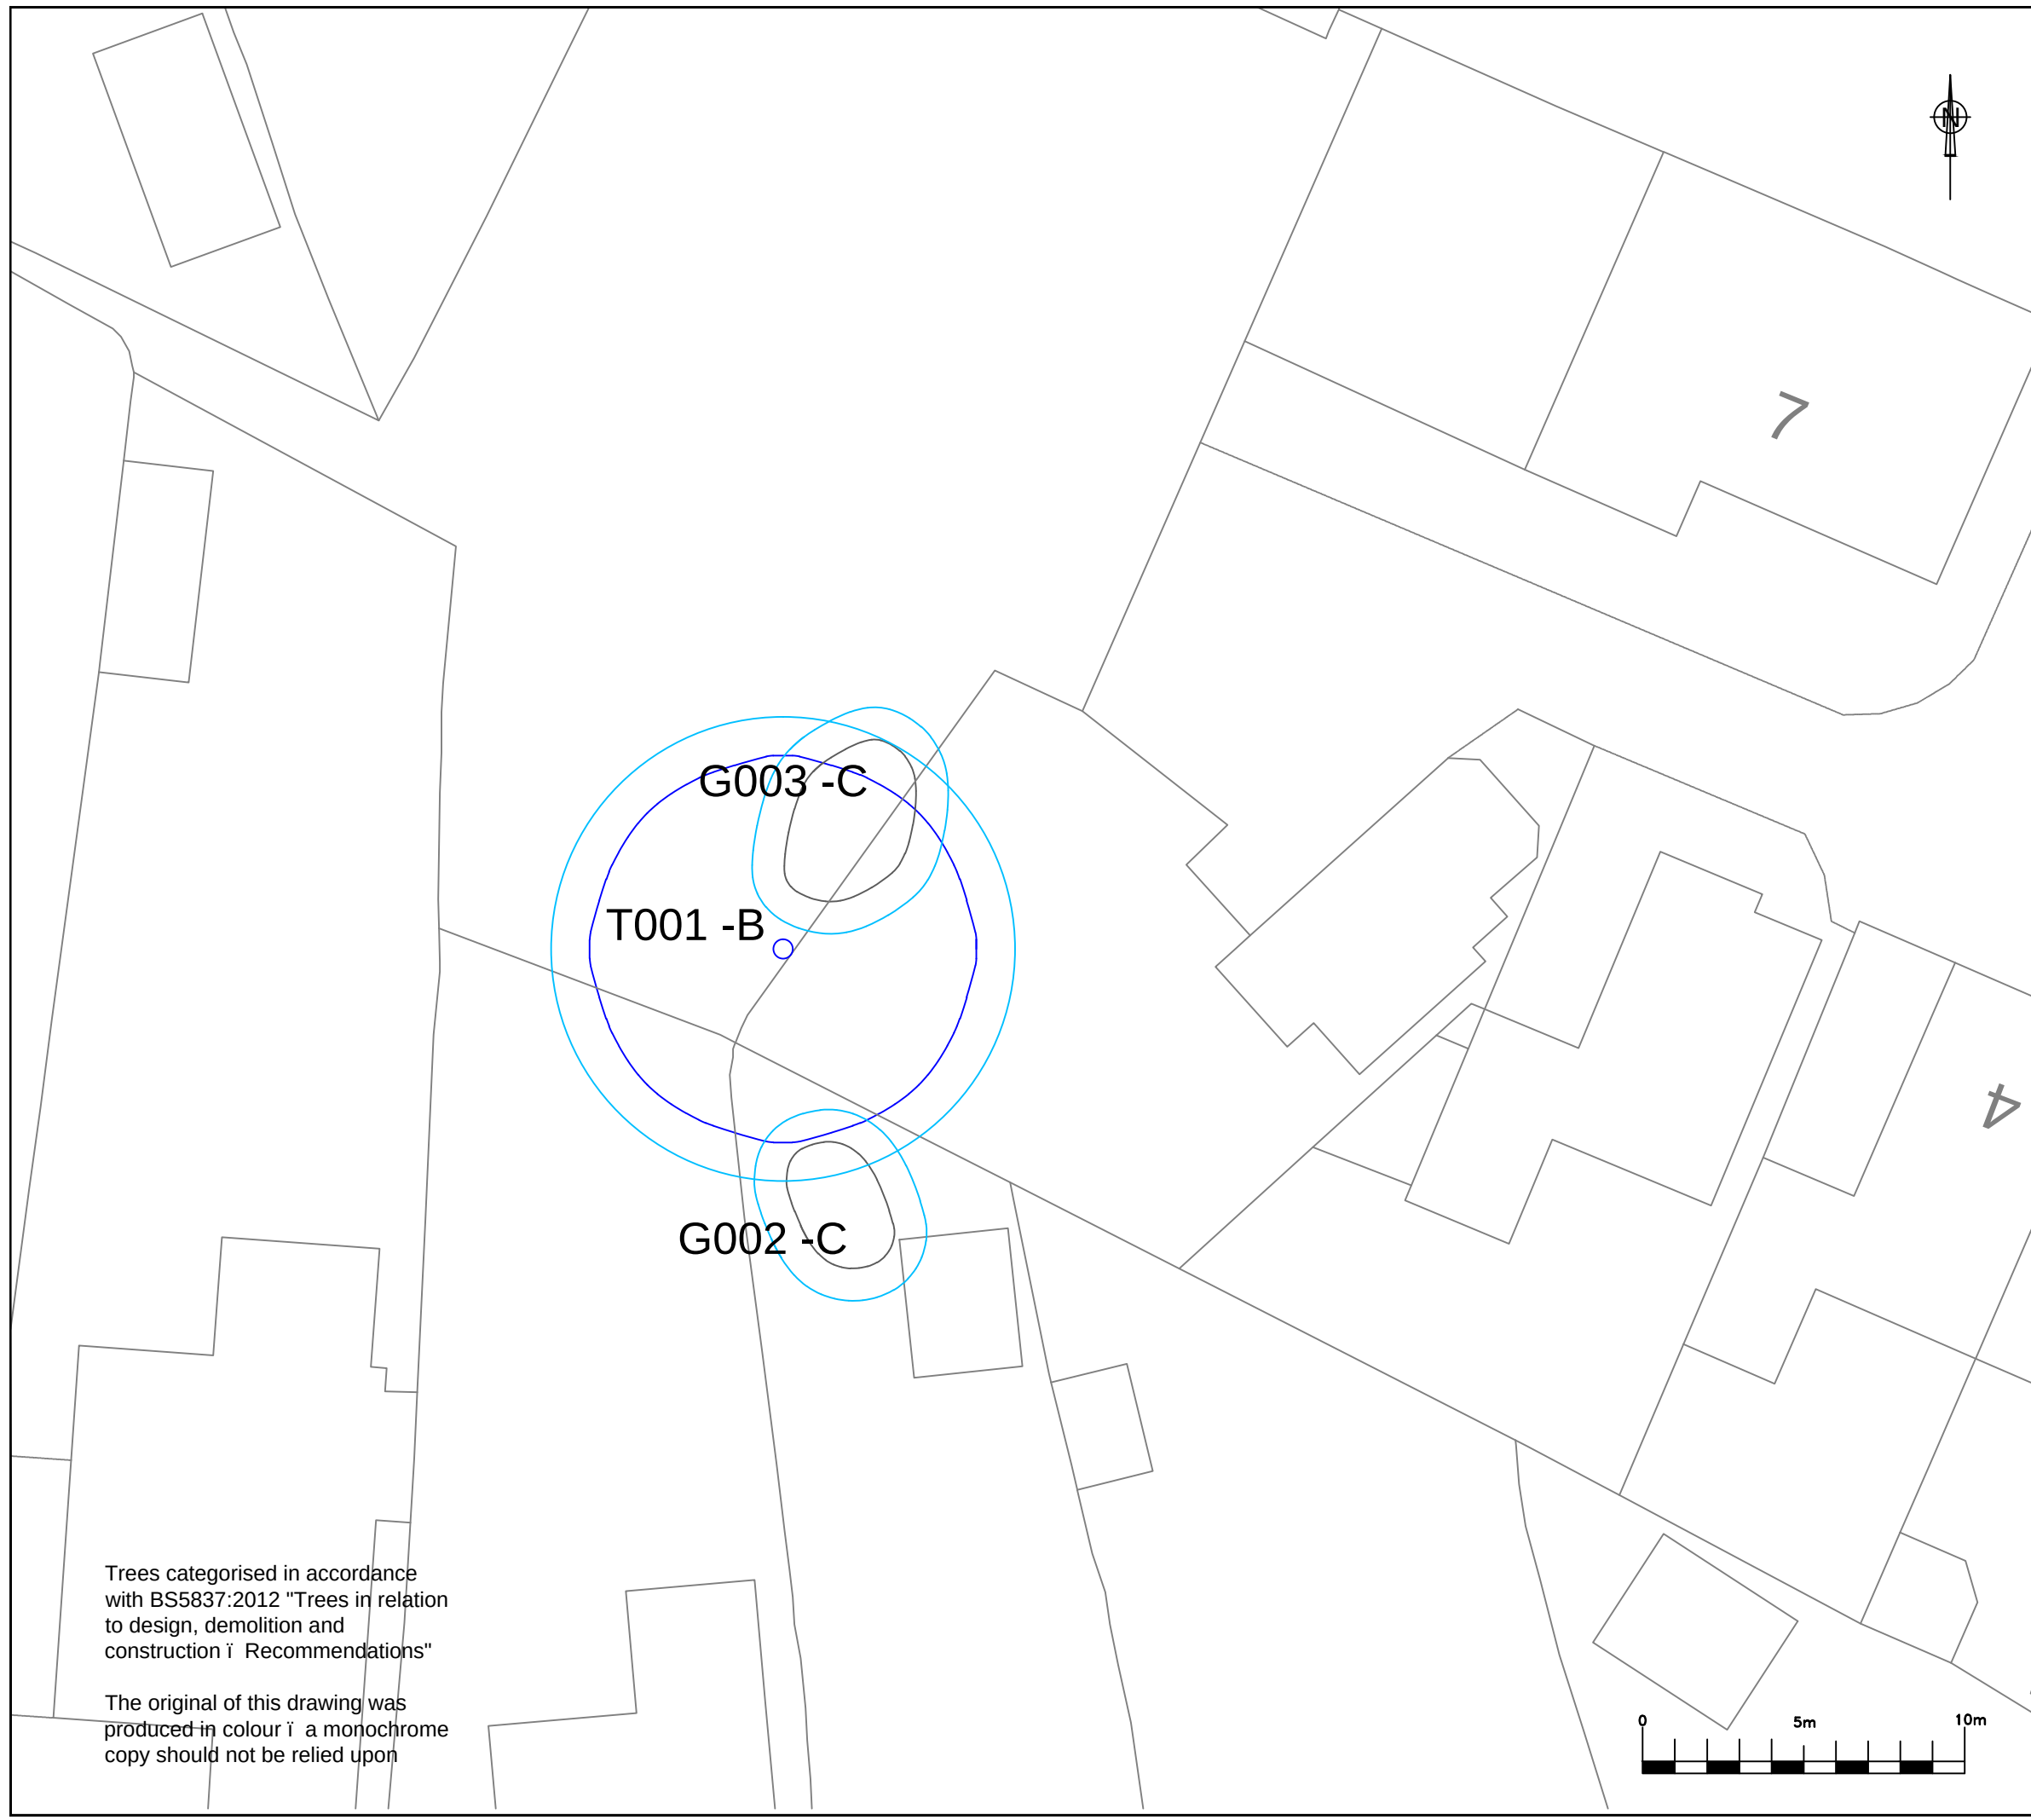

REV	DATE	DESCRIPTION
LEGEND		
	Category U	
	Category A	Trees of high quality
	Category B	Trees of moderate quality
	Category C	Trees of low quality
	RPA using formula in accordance with BS5837:2012	
LOCATIONS ARE APPROXIMATE.		
SITE 6 Arun Close, Waterlooville PO8 8BP		
TITLE Tree Constraints		
REFERENCE 260402-1.0-6AC-TCP		
CLIENT Gulsen Aygun		
DATE 07/04/26		SCALE 1:200 @ A3
 Holt Arboriculture TREE CONSULTANCY		
info@holtarb.co.uk 01252 280256 www.holtarb.co.uk		

Trees categorised in accordance with BS5837:2012 "Trees in relation to design, demolition and construction - Recommendations"

The original of this drawing was produced in colour - a monochrome copy should not be relied upon