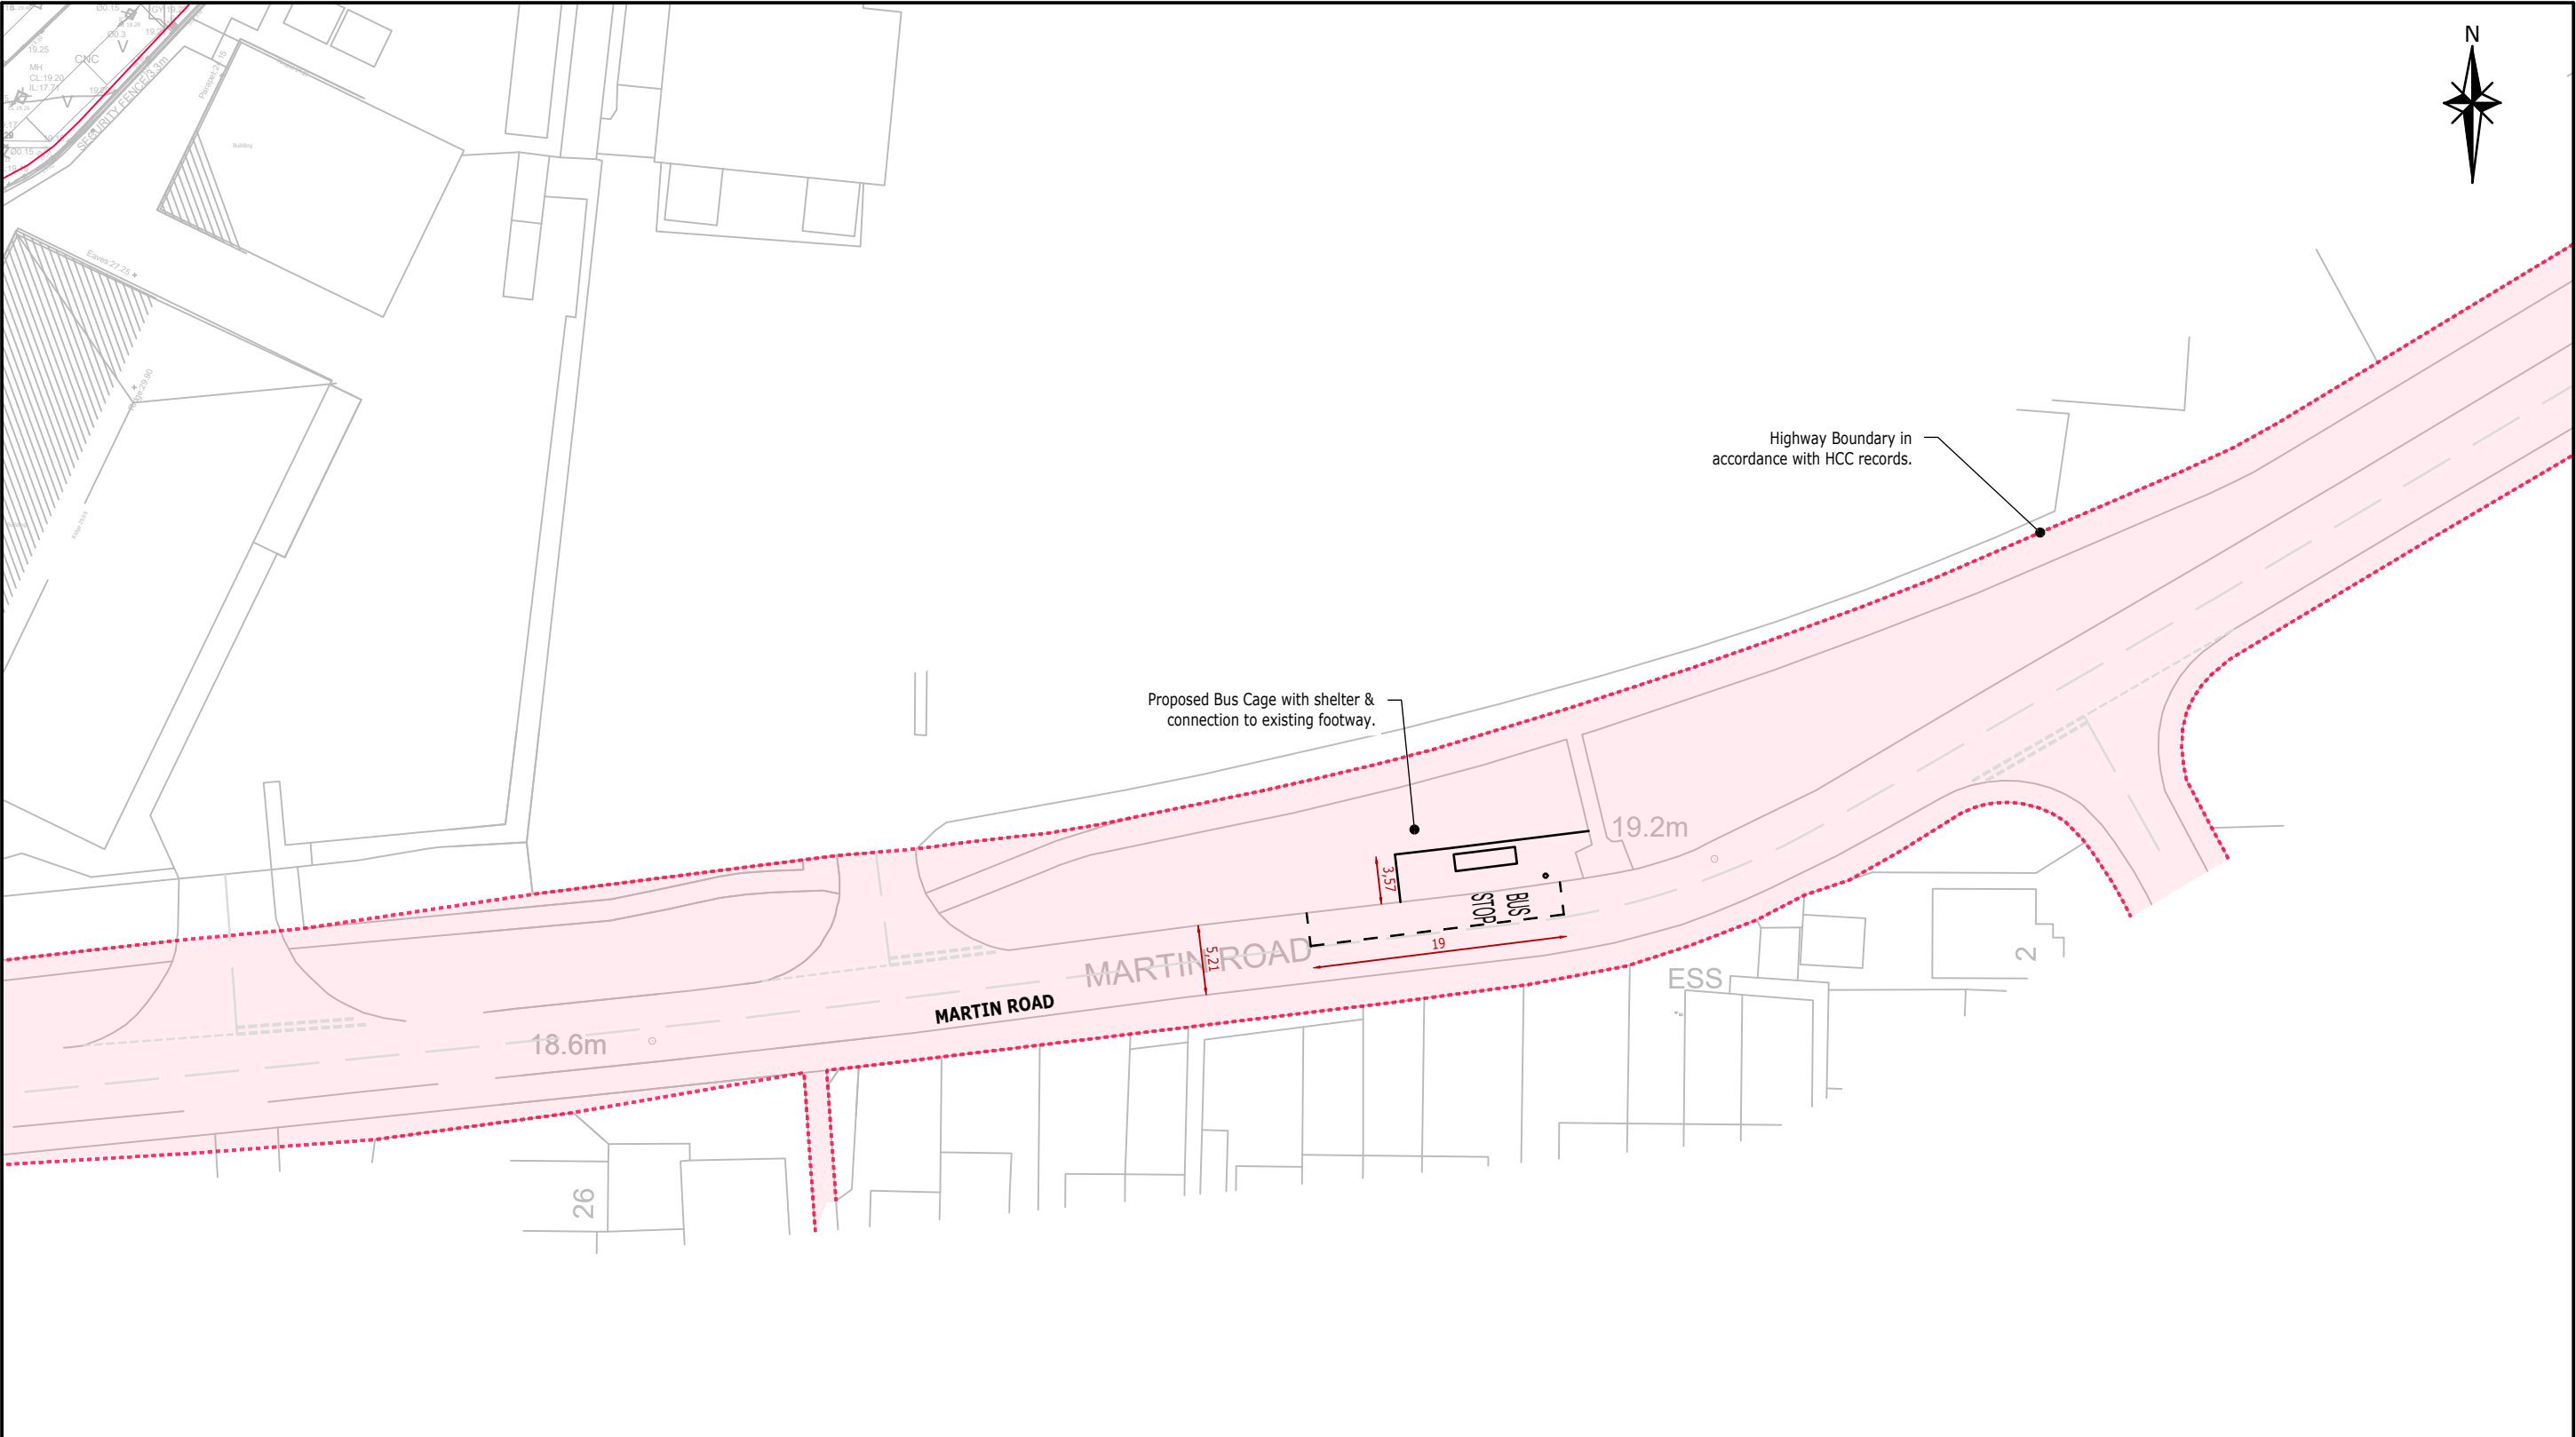


Rev	Amendments				Date

<div><div></div><div>Charles & Associates</div></div> <div><div>☐ Issued by</div><div><div>Landmark House Station Road Hook Hampshire RG27 9HA 01256 630420</div><div>☐ Park House, Park Farm East Malling Trust Estate Bradbourne Lane Aylesford Kent ME20 6SN 01732 448120</div></div></div>	Job Title	Client	Scale	Date	Designed	

Bartons Road, Havant	
Drawing Title	Proposed Bus Stop Improvements Martin Road

Stonebond Properties (Guildford) Ltd	
---	--

1:500	July 2025	DH
Drawn DH	Checked SW	Approved GAC
Job No 24-097	Drawing No 24-097/006	Rev -