



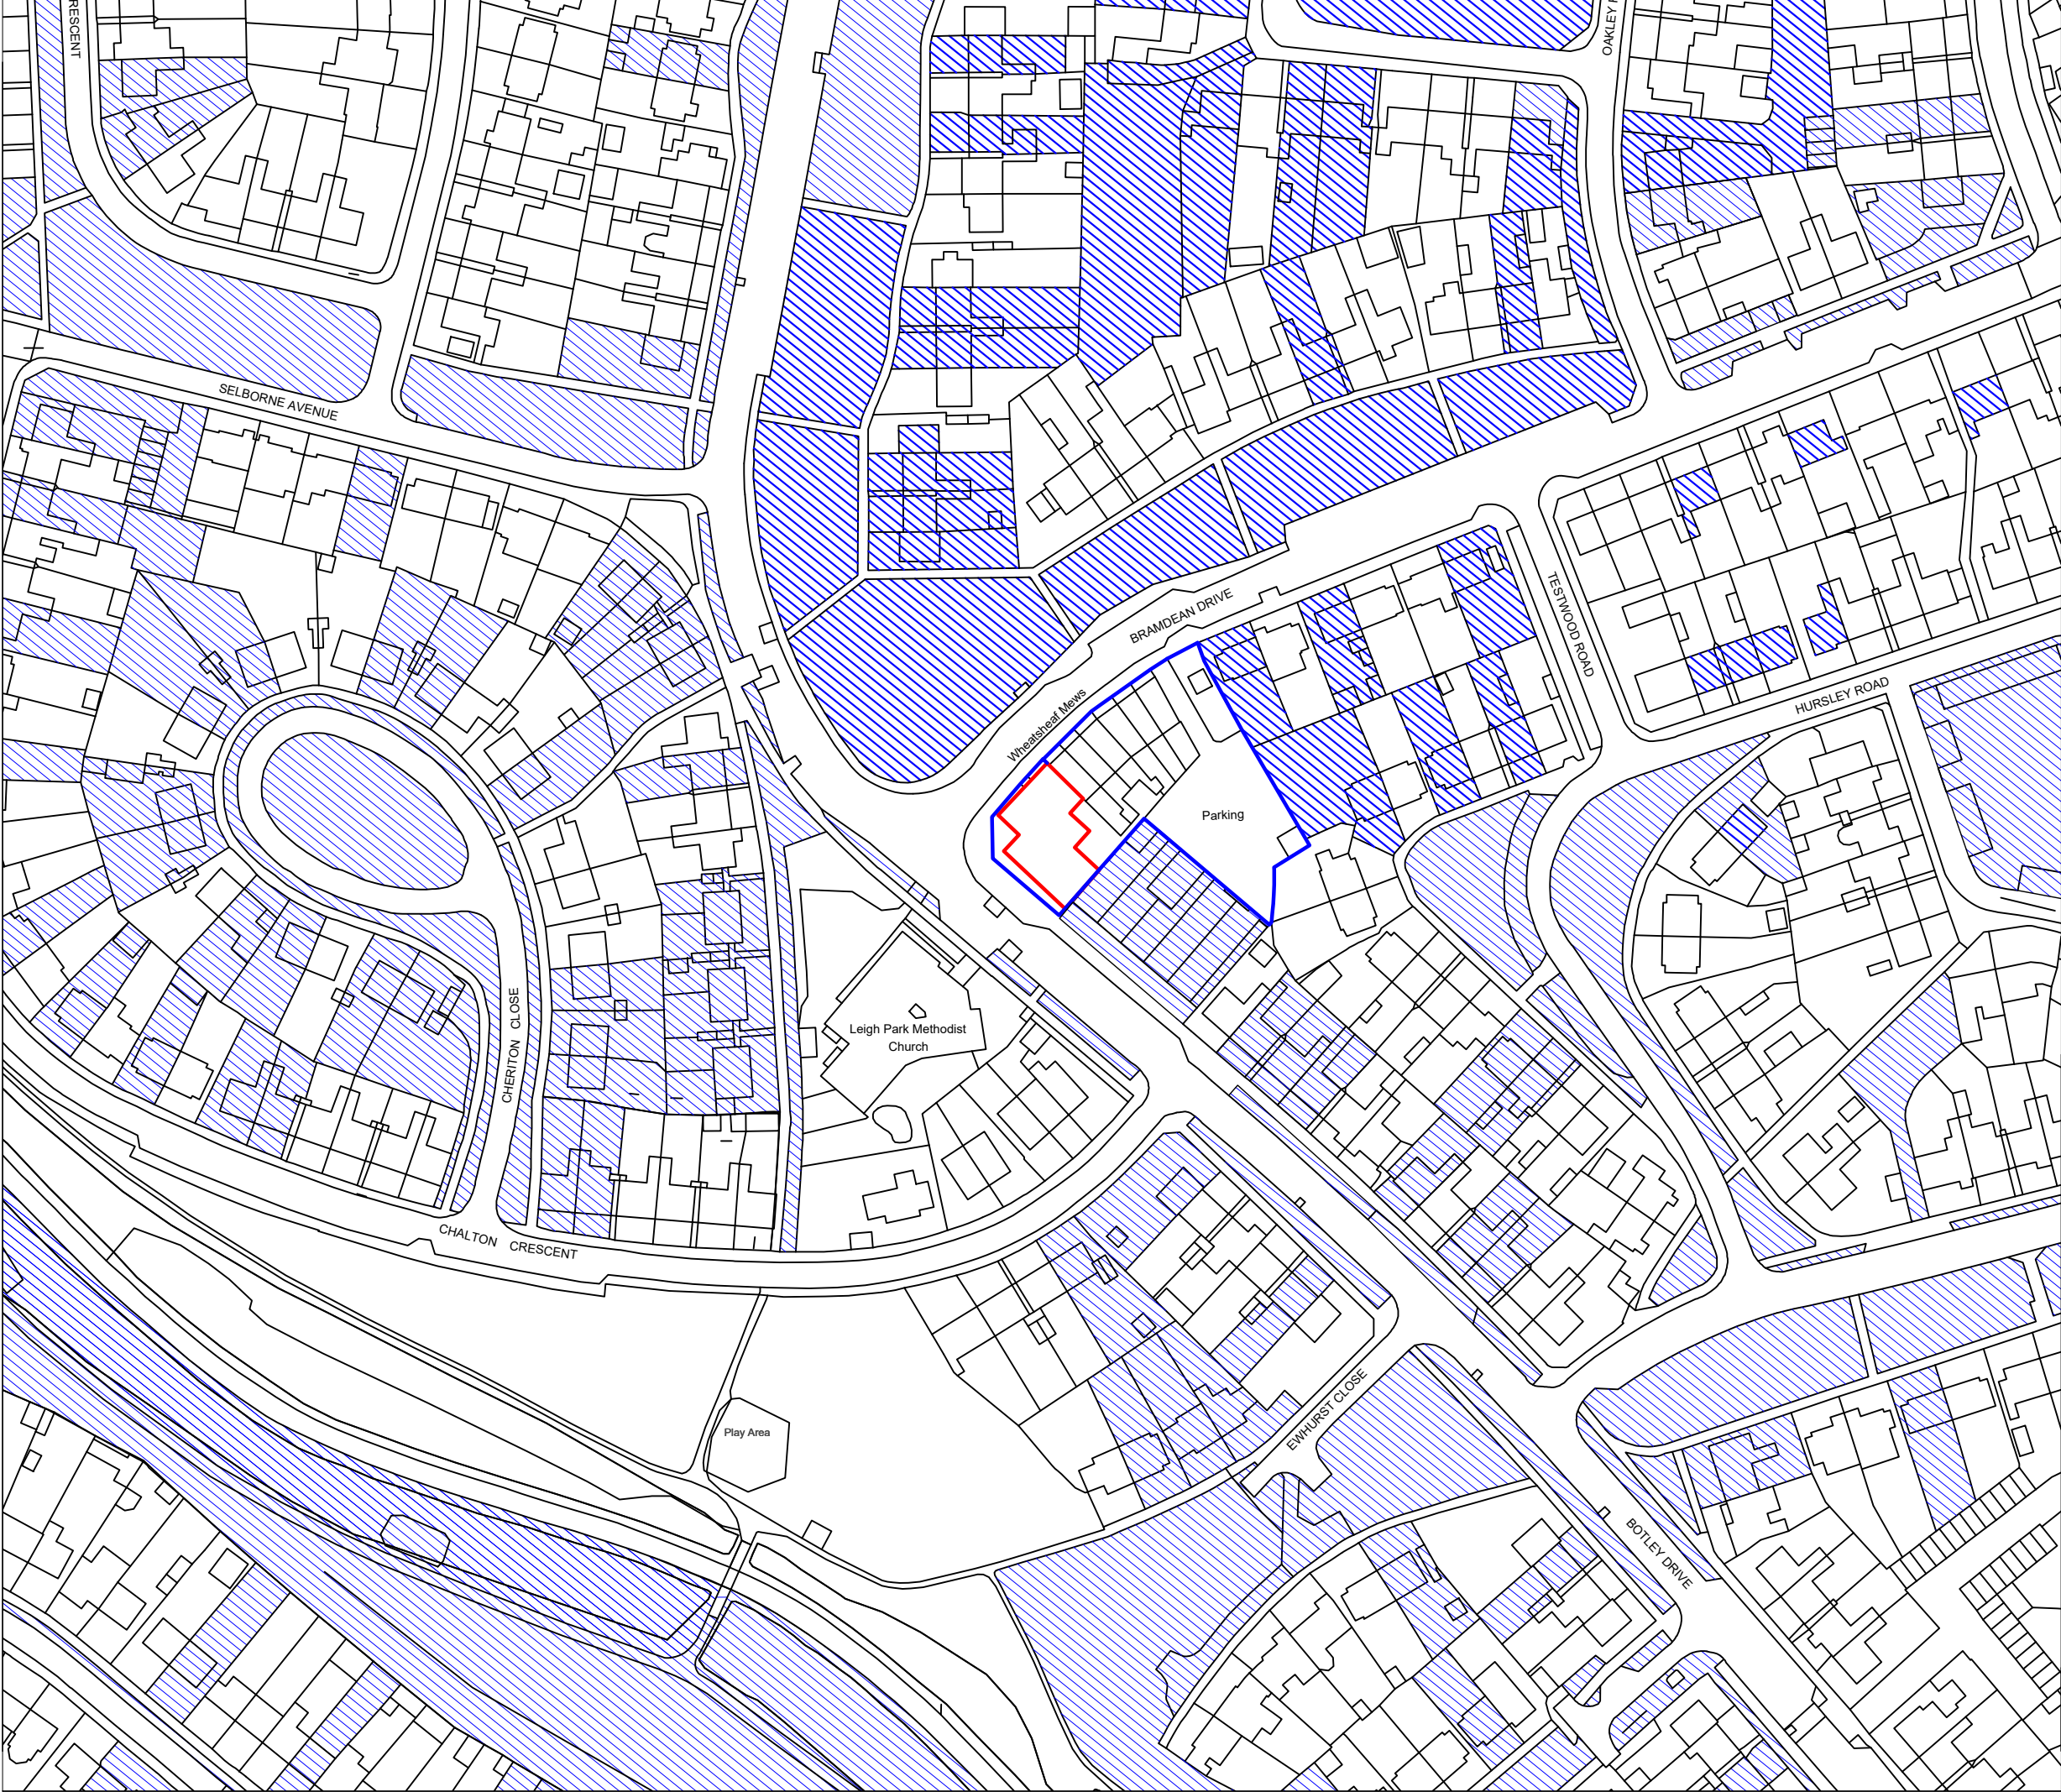

Do not scale from this drawing. Contractor to check all dimensions prior to setting out. Any discrepancies should be clarified with the Contract Administrator.

NOTES

-  BLOCK BOUNDARY
-  SITE BOUNDARY
-  PORTSMOUTH CITY COUNCIL HRA OWNED LAND AND DWELLINGS

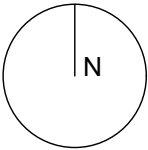

PROJECT TITLE:
WHEATSHEAF MEWS
REMEDICATION

DRAWING TITLE:
WHEATSHEAF MEWS LOCATION
PLAN

FEBRUARY_2026

Drawn by: NN

Date: 25/02/2026

DWG No: WM01

REV No: /

A3 - 1:1250

OS Licence No.: 100019671

REVISIONS: