



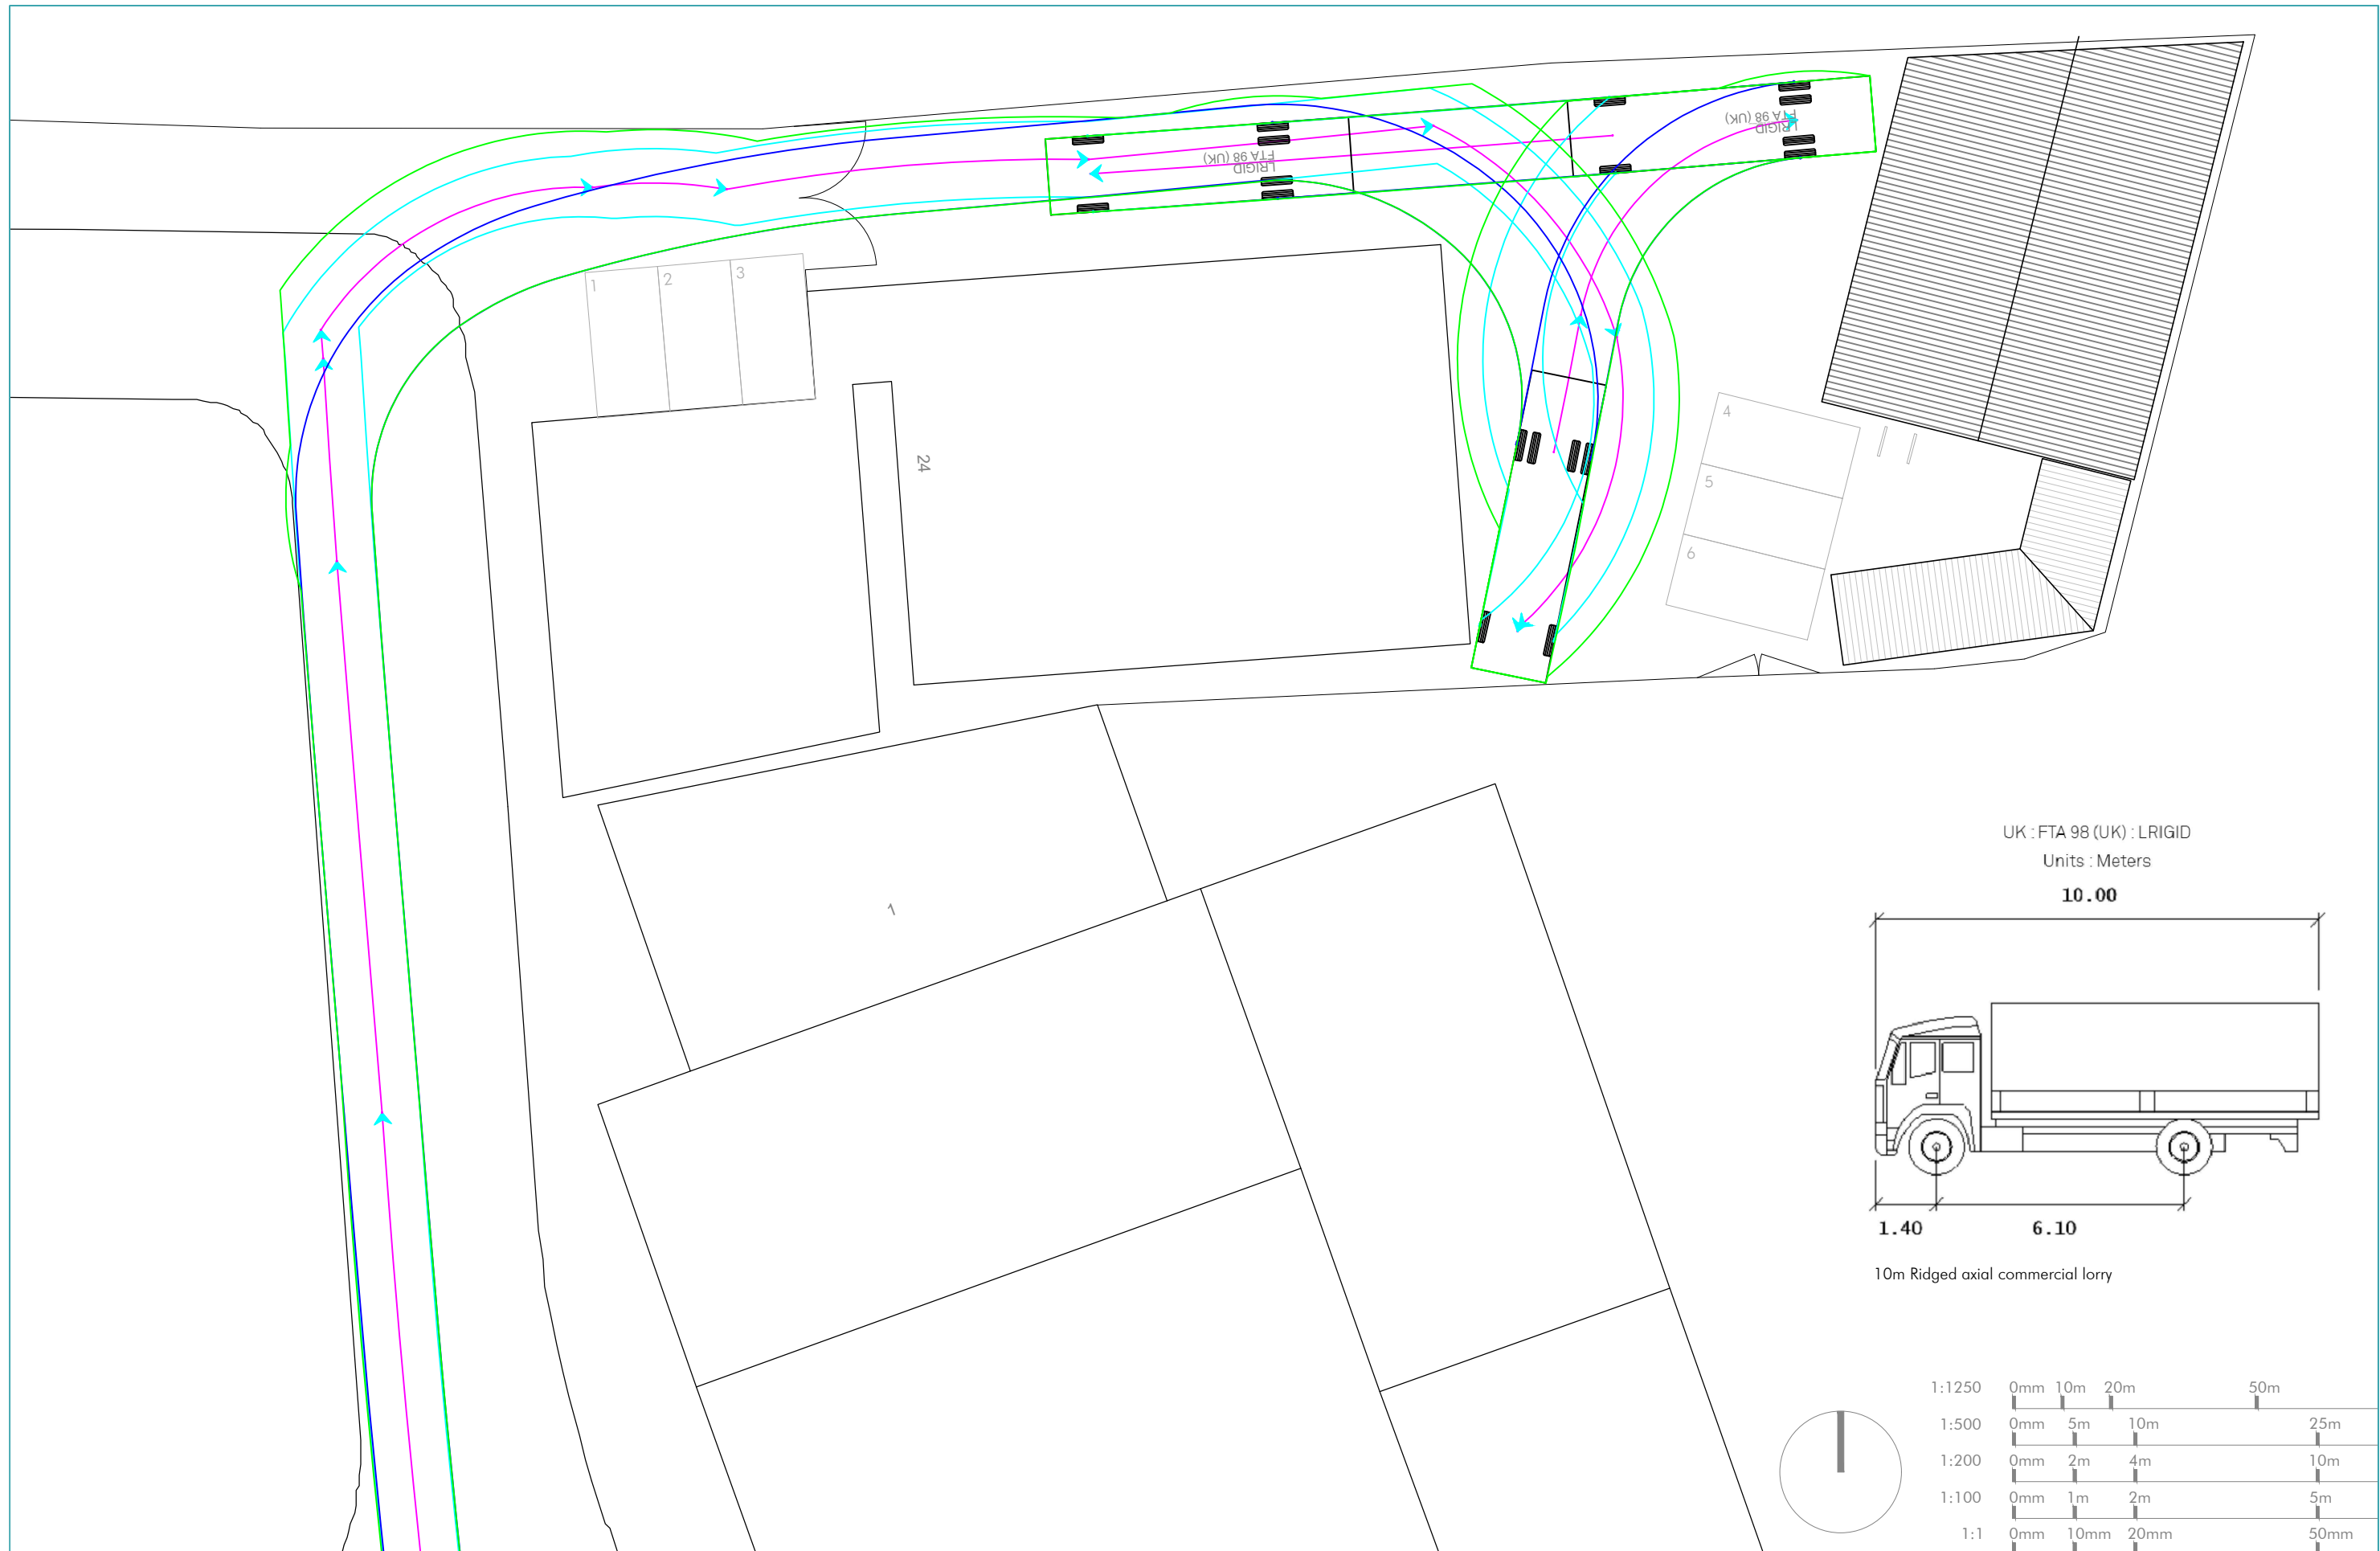

UK : FTA 98 (UK) : LRIGID


Units : Meters

10.00

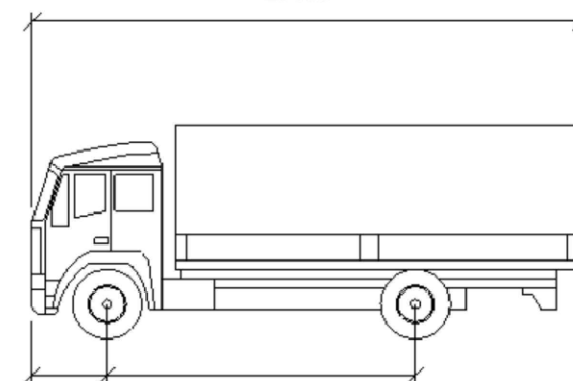

1.40 6.10

10m Rigid axial commercial lorry

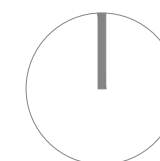

1:1250	0mm	10m	20m	50m
1:500	0mm	5m	10m	25m
1:200	0mm	2m	4m	10m
1:100	0mm	1m	2m	5m
1:1	0mm	10mm	20mm	50mm

<div>Project</div> <div>24 Palmers</div> <div>Emsworth</div> <div>Drawing</div> <div>Commercial Vehicle Tracking</div>	<div>Project No.</div> <div>1006</div> <div>Dwg No.</div> <div>3.010</div> <div>Scale</div> <div>1:200 @ A3</div>	<div>Rev</div> <div>Date</div> <div>Notes</div>	<div>The Studio @ Lavant House</div> <div>Chichester PO18 9AB</div> <div>01243 974969</div> <div>info@hebdendesignstudio.com</div> <div>www.hebdendesignstudio.com</div>	<div>Hebden</div> <div>design studio</div> <div>architecture / town planning / interior design / project management</div>	<div>Notes:</div> <div>Do not scale from this drawing unless for the purposes of Local Authority Planning Approval. Please verify that the information is correctly printed to scale by checking the control bar.</div> <div>This drawing must be read in conjunction with all other related drawings and documentation.</div> <div>This drawing is copyright of Hebden Design Studio Ltd ©.</div> <div>All rights reserved</div>
--	---	---	--	---	---