

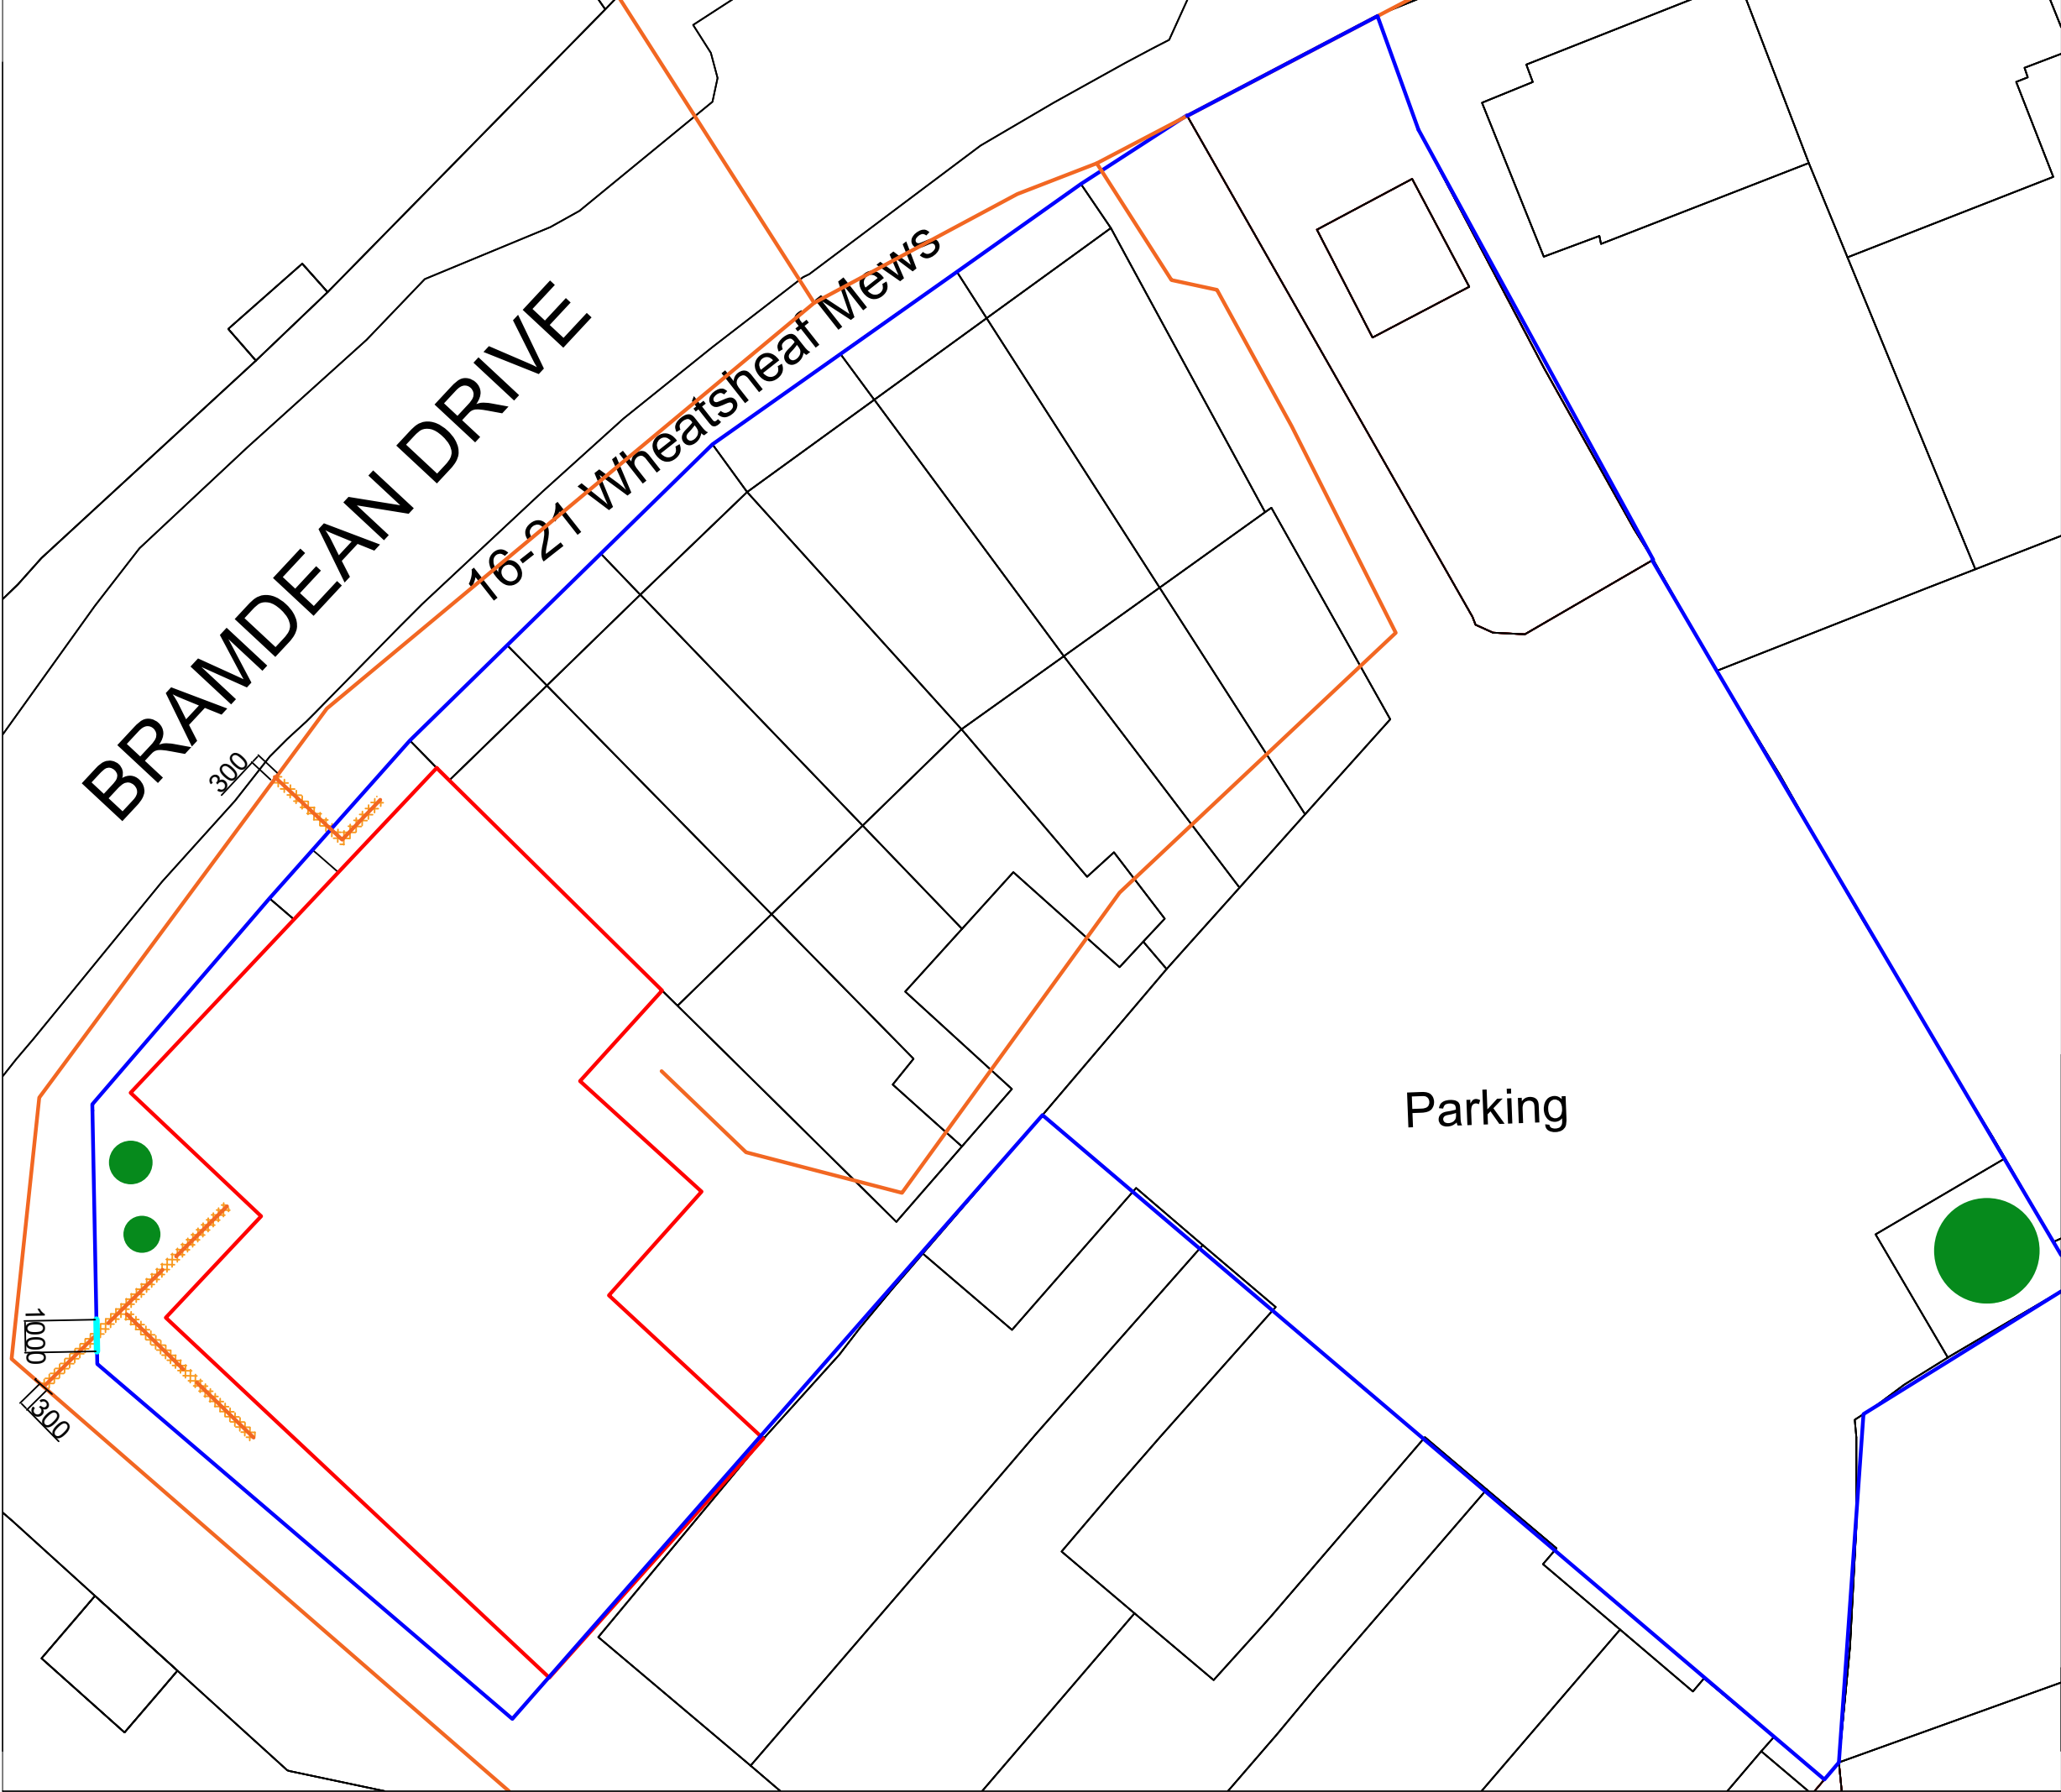


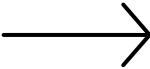

Do not scale from this drawing. Contractor to check all dimensions prior to setting out. Any discrepancies should be clarified with the Contract Administrator.

NOTES

-  BLOCK ENTRANCE
-  BLOCK BOUNDARY
-  SITE BOUNDARY
-  TREE
-  PROPOSED ACCESS GATE
-  EXISTING GAS MAINS
-  PROPOSED EXTENSION OF GAS MAIN
-  TEMPORARY TRENCH TO FACILITATE LAYING OF GAS PIPES

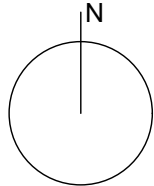

Portsmouth
CITY COUNCIL

PROJECT TITLE:
WHEATSHEAF MEWS
REMEDICATION

DRAWING TITLE:
WHEATSHEAF MEWS PROPOSED
GAS ROUTE

MARCH_2026

Drawn by: NN

Date: 06/03/2026

DWG No: WM03

REV No: /

A3 - 1:200

OS Licence No.: 100019671

REVISIONS: