


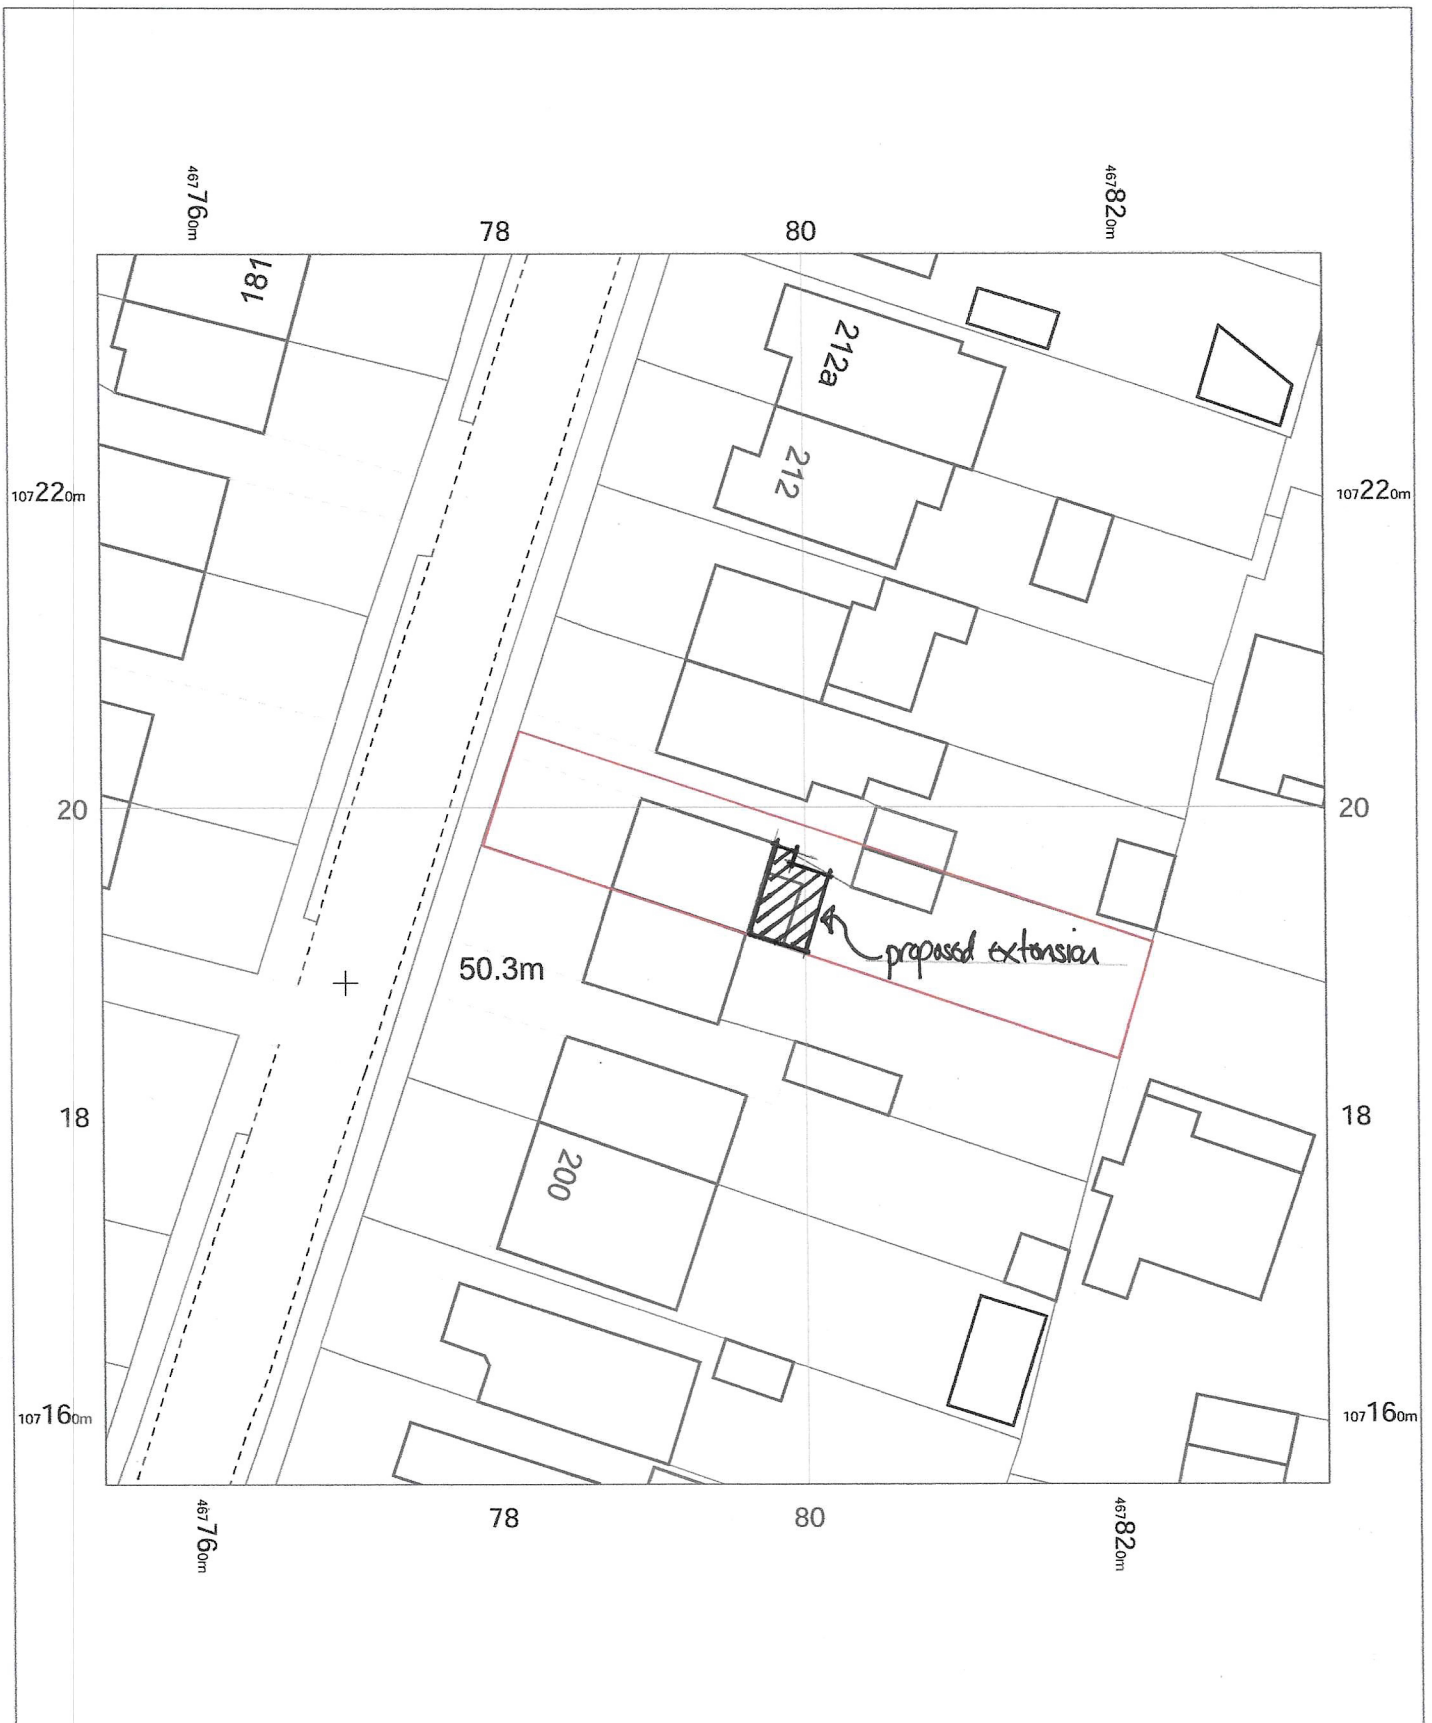

206 The Dale,
Waterlooville,
Hampshire
PO7 5JB

OS MasterMap 1250/2500/10000 scale
Monday, April 20, 2026, ID: MPMBW-01273864
www.blackwellmapping.co.uk

1:500 scale print at A4, Centre: 467794 E, 107196 N

©Crown Copyright Ordnance Survey. Licence no.
100041041



BLACKWELL'S
MAPPING SERVICES
PERSONAL & PROFESSIONAL MAPPING
www.blackwellmapping.co.uk

TEL: 0800 151 2612
maps@blackwell.co.uk