
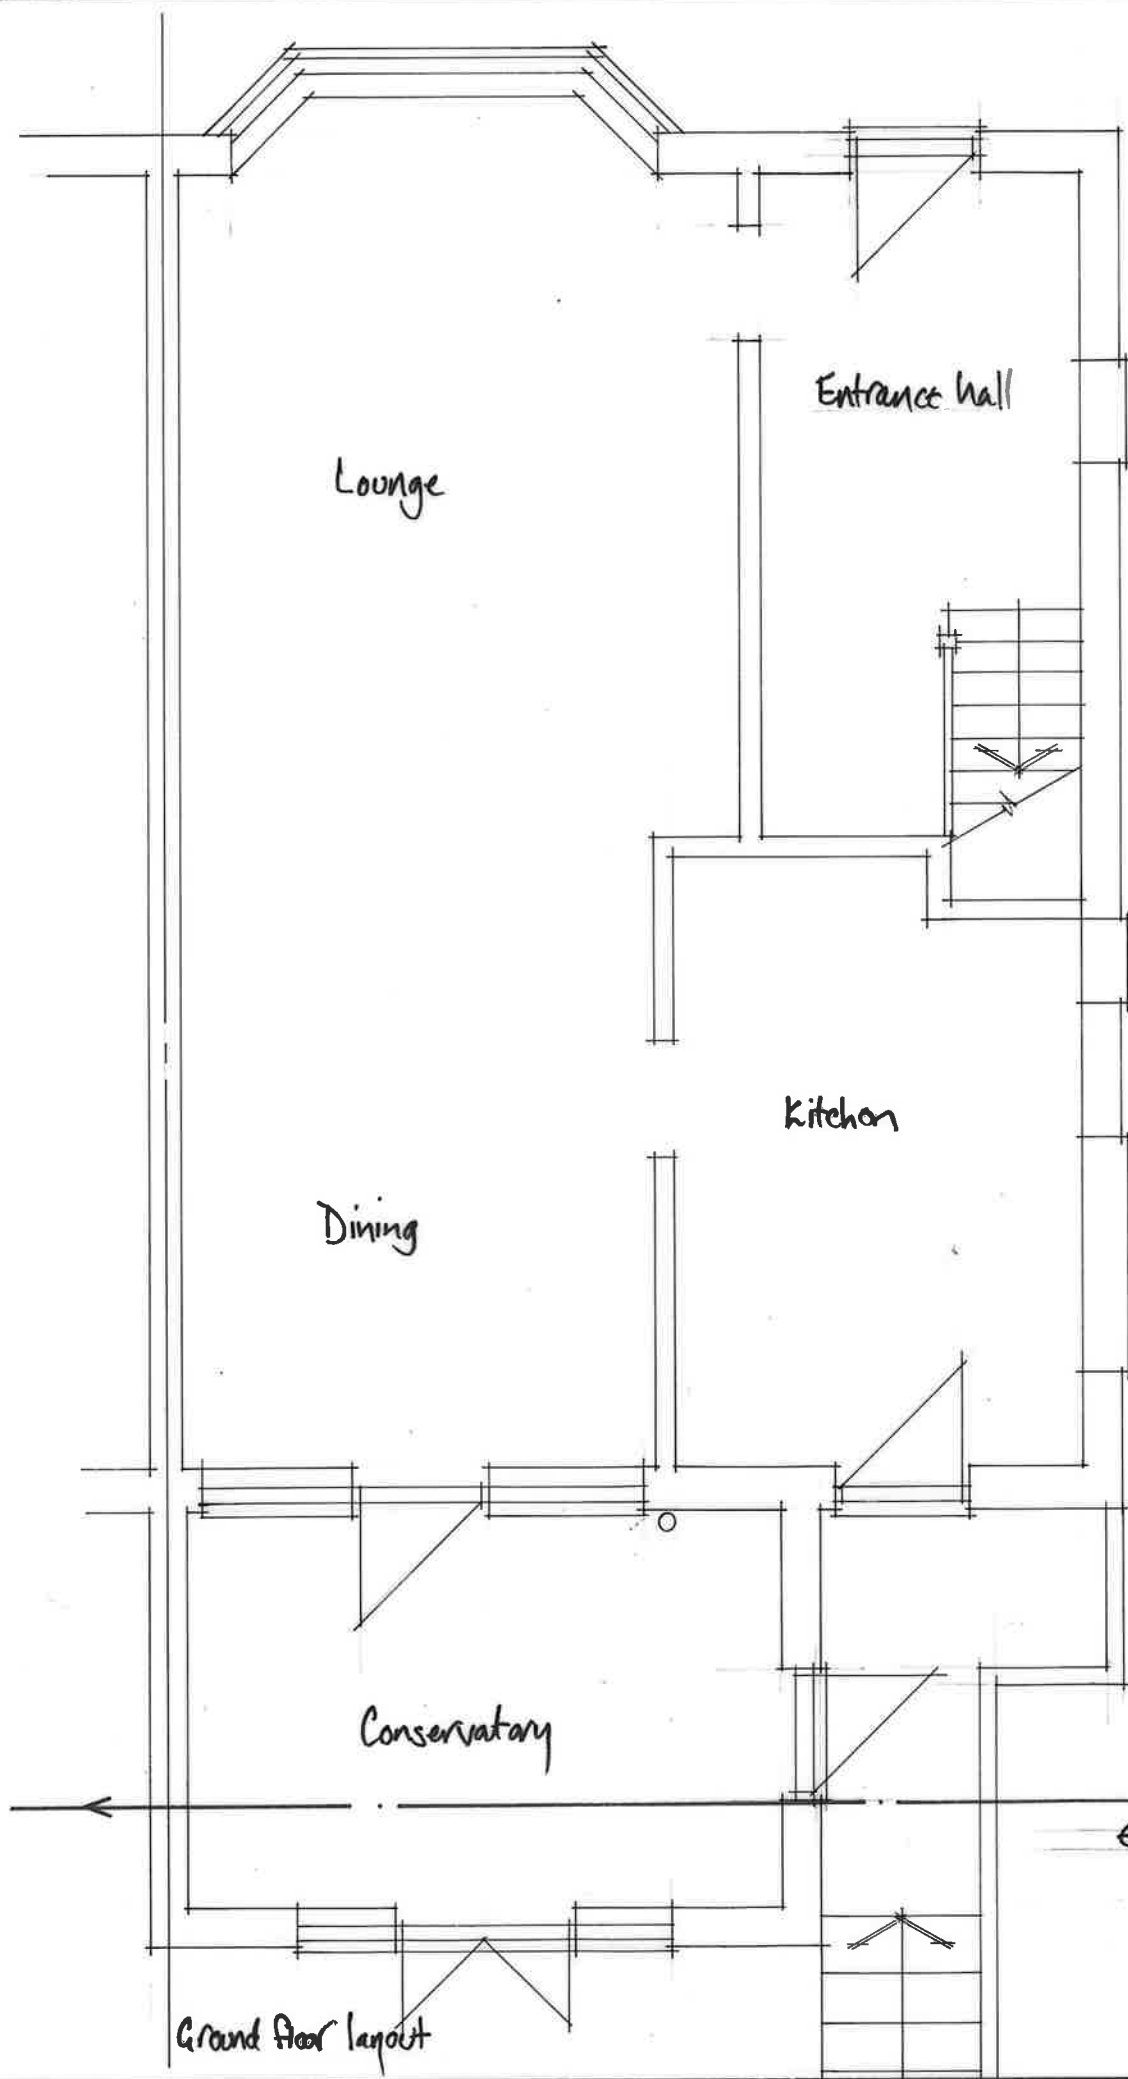
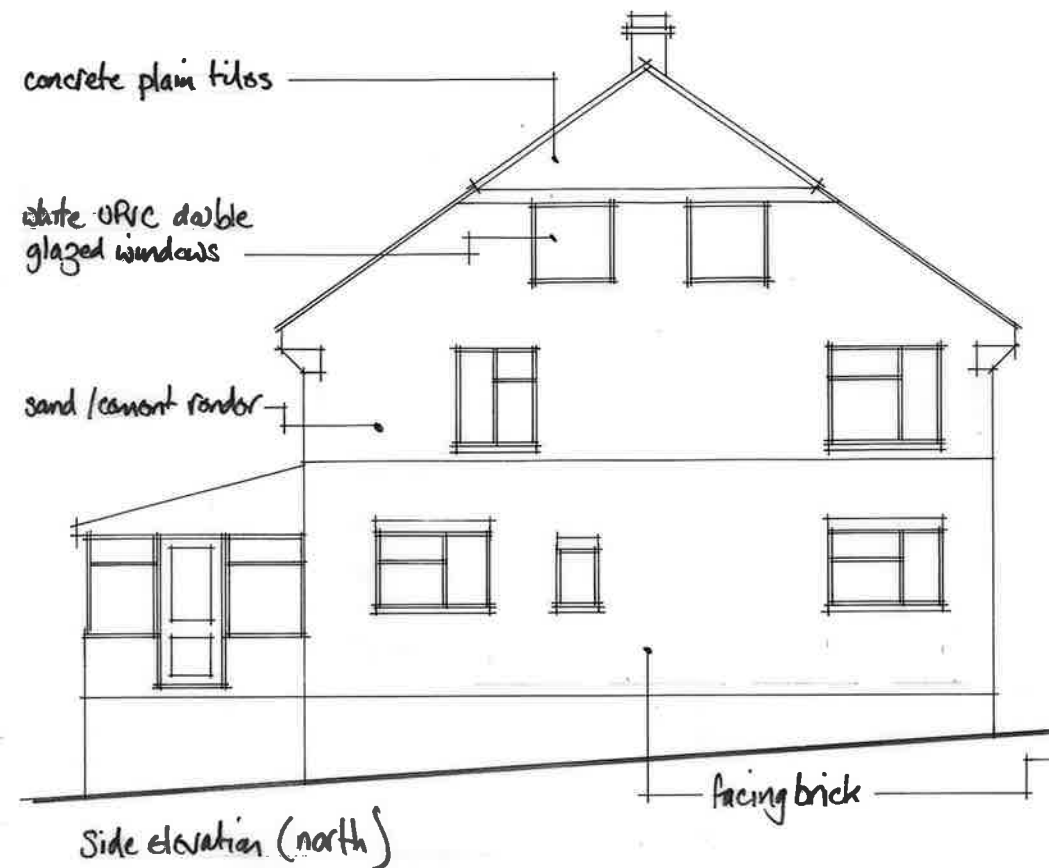
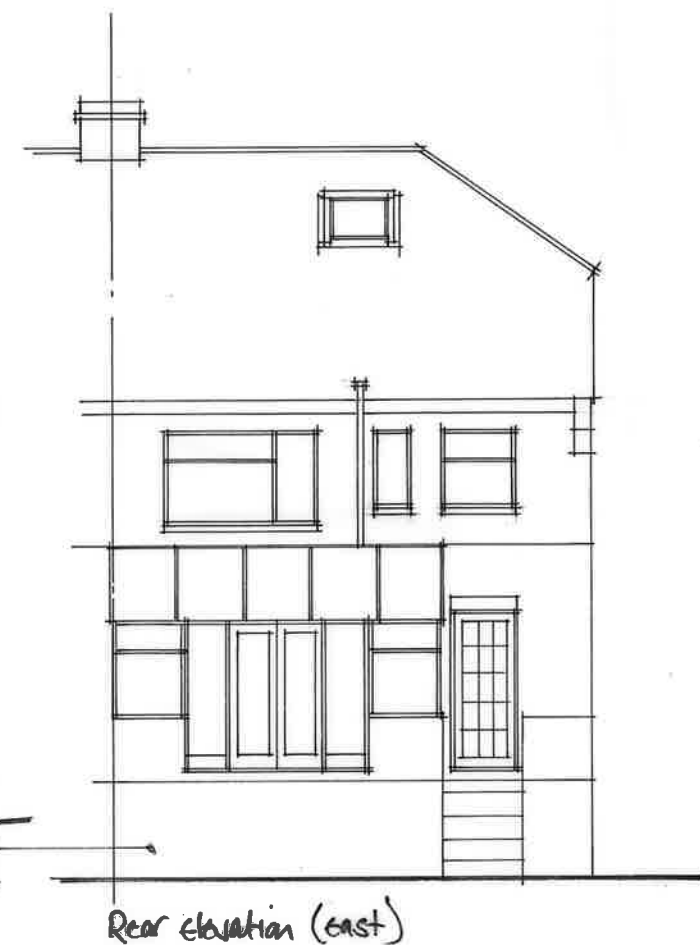


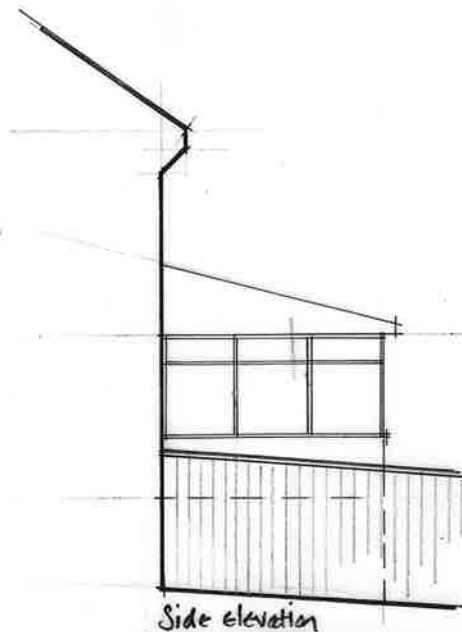

MR & MRS SHERLOCK	
206 THE DALE, WIDLEY, PORTSMOUTH	
Existing plan & elevations	
SCALE 1:50 & 1:100 A3	DATE: April 26
Revision:	Drawg N ^o 206.01